| F. A. P. RTE. | SECTION | COUNTY | TOTAL SHEETS | SHEET NO |
|---|---|---|---|---|
| 789 | IRS-1 | MADISON | 26 | 10 |

STA. 124+00 TO STA. 134+00

EXISTING CONDITIONS: _____

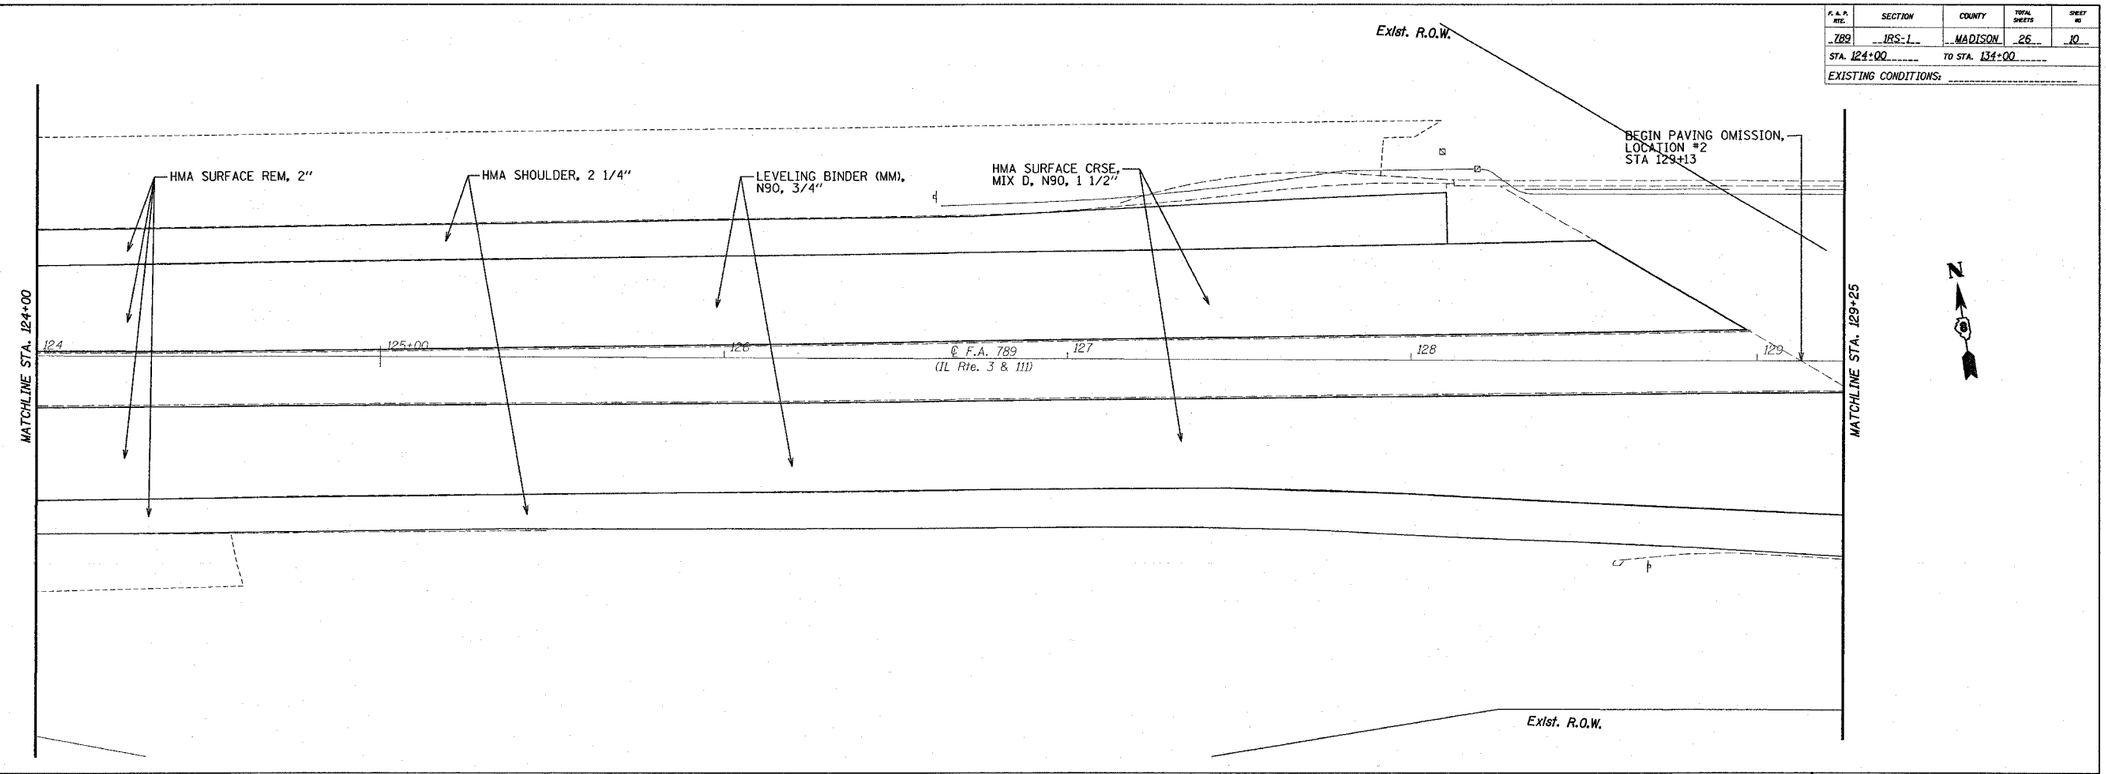


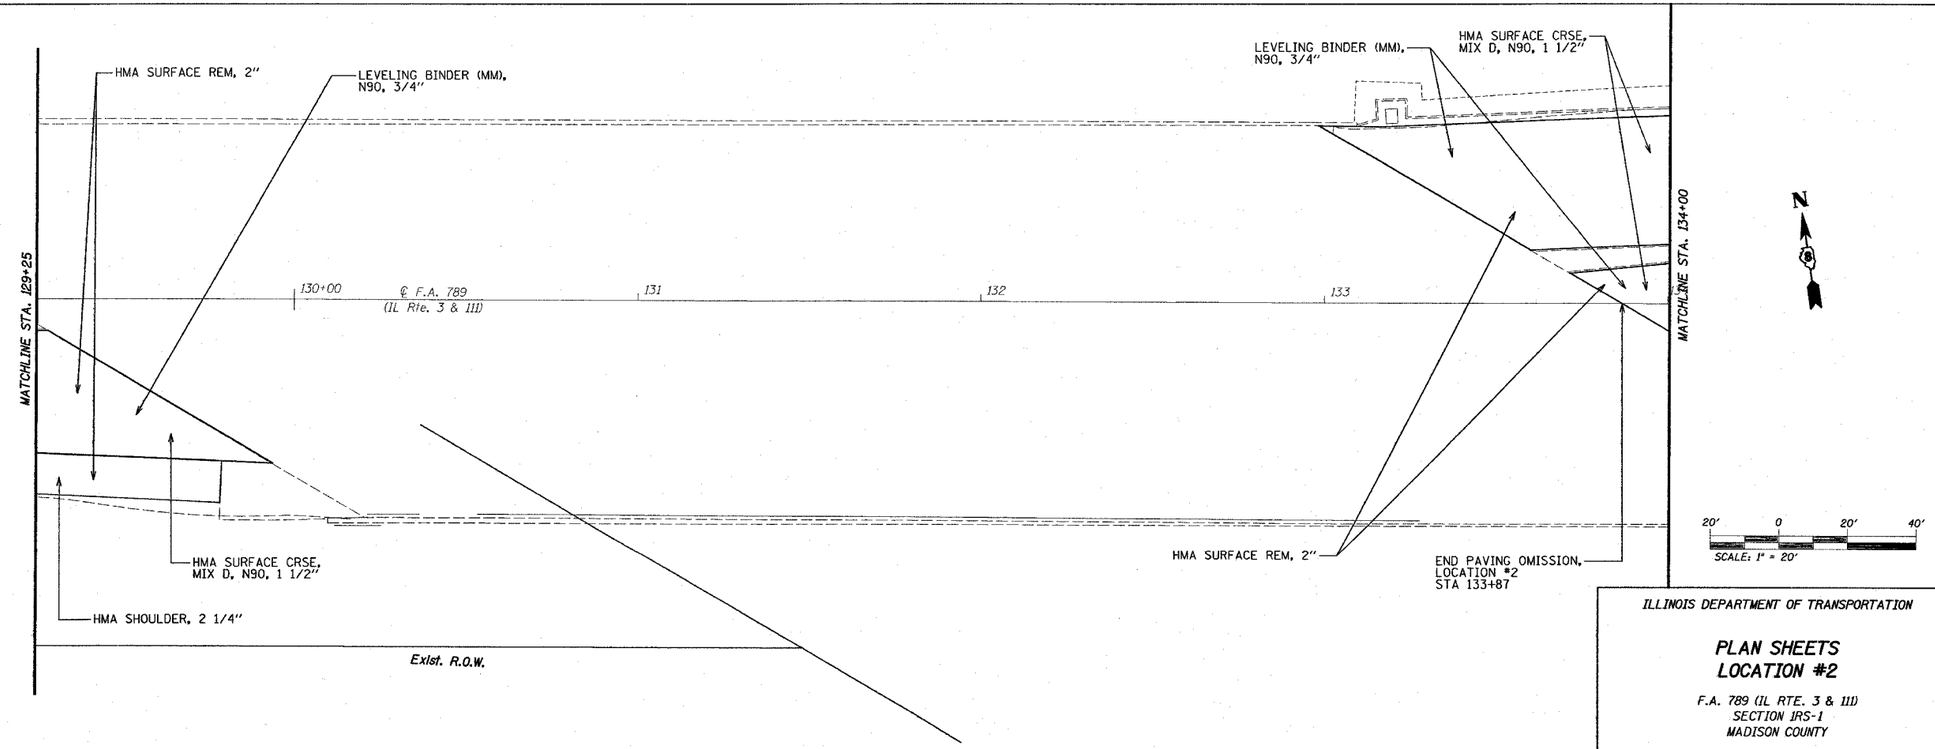


ILLINOIS DEPARTMENT OF TRANSPORTATION

## PLAN SHEETS LOCATION #2

F.A. 789 (IL RTE. 3 & 111)
SECTION IRS-1
MADISON COUNTY

PLOT DATE: 4/5/2007

PLAN
NOTE BOOK
NO. _____
CORRECTED
ADDITIONS
ALIGNMENT CHECKED
PLANS REVISED
CADD FILE NAME
BY
DATE

#DATE#
4/5/2007
d:\projects\ed\c083007b\plan\c083007b.dgn
*REF--
*REF--