F. A. P. RTE.	SECTION	COUNTY	TOTAL SHEETS	SHEET NO
789	IRS-1	MADISON	26	18
STA. 114+00	TO STA. 124+00			
EXISTING CONDITIONS:				

PLAN
NOTE BOOK
NO. ____
SURVEYED
PLOTTED
ALIGNMENT VERIFIED
R/T OF WAY CHECKED
CADD FILE NAME
BY
DATE

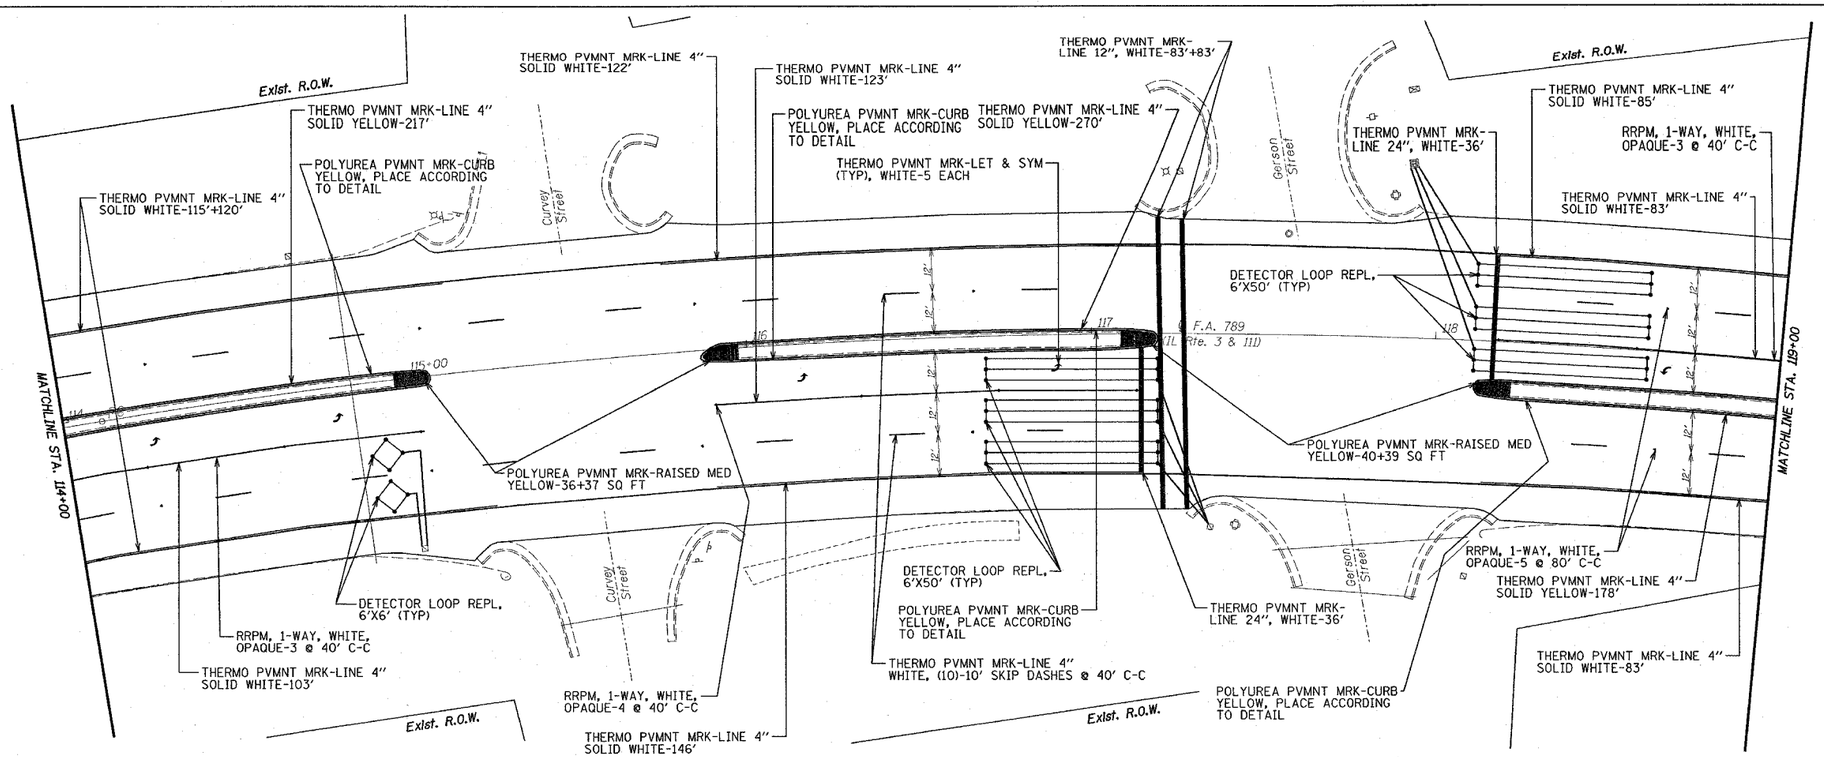

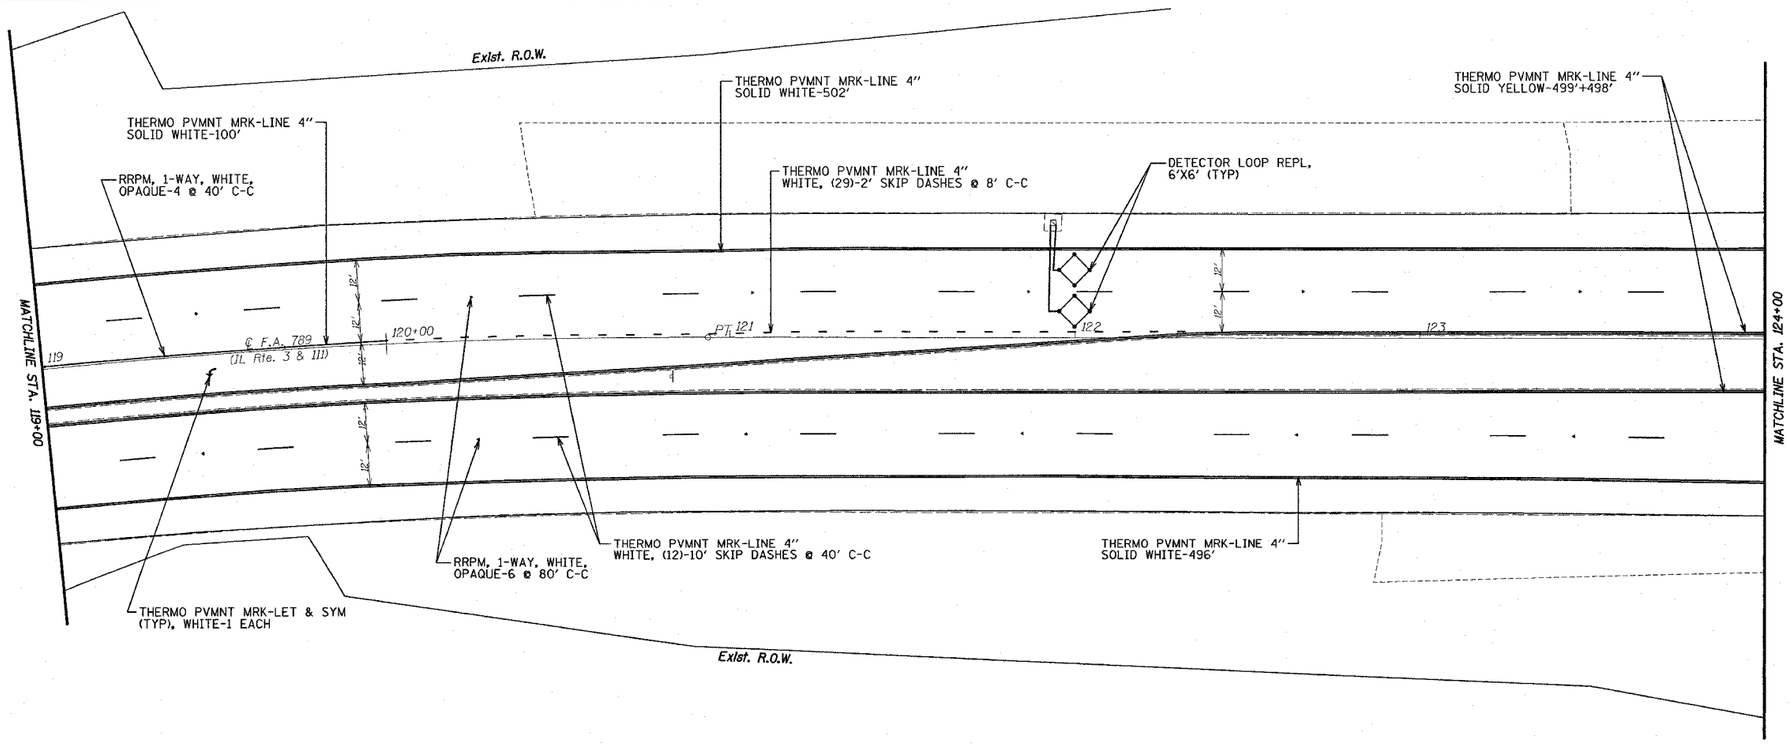

ILLINOIS DEPARTMENT OF TRANSPORTATION

PAVEMENT MARKING LOCATION #2

F.A. 789 (IL RTE. 3 & 111)
SECTION IRS-1
MADISON COUNTY

PLOT DATE: 1/5/2007

$$$$ATLS$$
$$$$DATE$$
c:\projects\pvmt\2007\plans\pvm0007a.dgn
*REF_
*REF_