F.A.P. RTE.	SECTION	COUNTY	TOTAL SHEETS	SHEET NO
789	IRS-1	MADISON	26	22

STA. 257+00 TO STA. 262+00

EXISTING CONDITIONS:

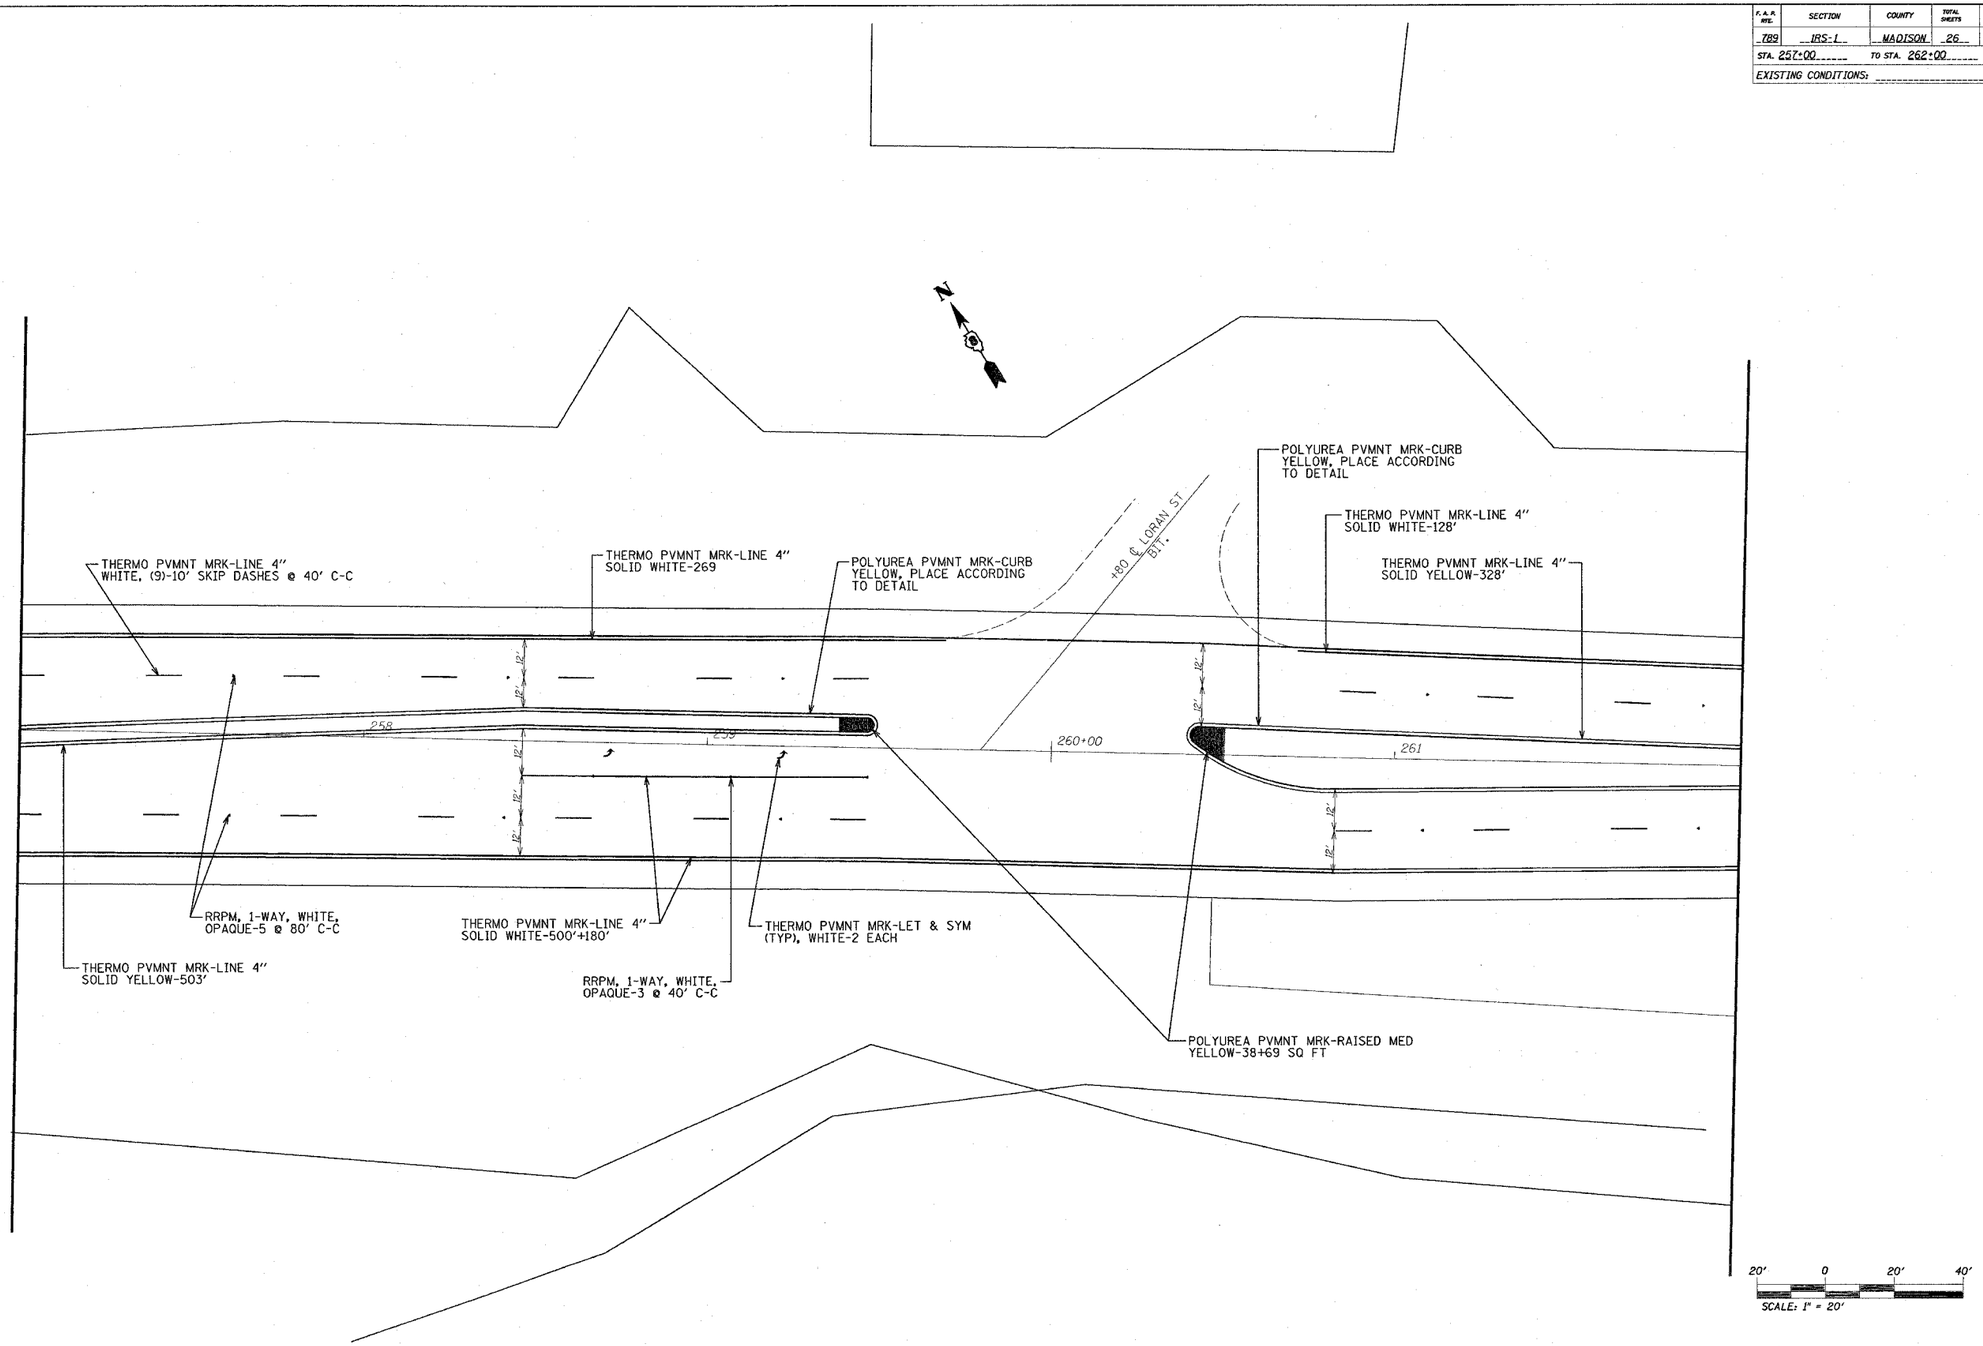

ILLINOIS DEPARTMENT OF TRANSPORTATION

PAVEMENT MARKING & ELECTRICAL LOCATION #3

F.A. 789 (IL RTE. 3 & 111)
SECTION IRS-1
MADISON COUNTY

PLOT DATE: 4/5/2007

PLAN | SURVEYED | PLOTTED | ALIGNMENT CHECKED | RT. OF WAY CHECKED | CADD FILE NAME | NOTE BOOK NO. | BY | DATE