CONTRACT NO. 83737

F.A.U. RTE.	SECTION	COUNTY	TOTAL SHEETS	SHEET NO.
2509	96-00094-01-WR	KANE	187	26
STA.		TO STA.		
FED. ROAD DIST. NO.	ILLINOIS	FED. AID PROJECT		

ALL LANES ARE 11 FT WIDTH UNLESS NOTED OTHERWISE.

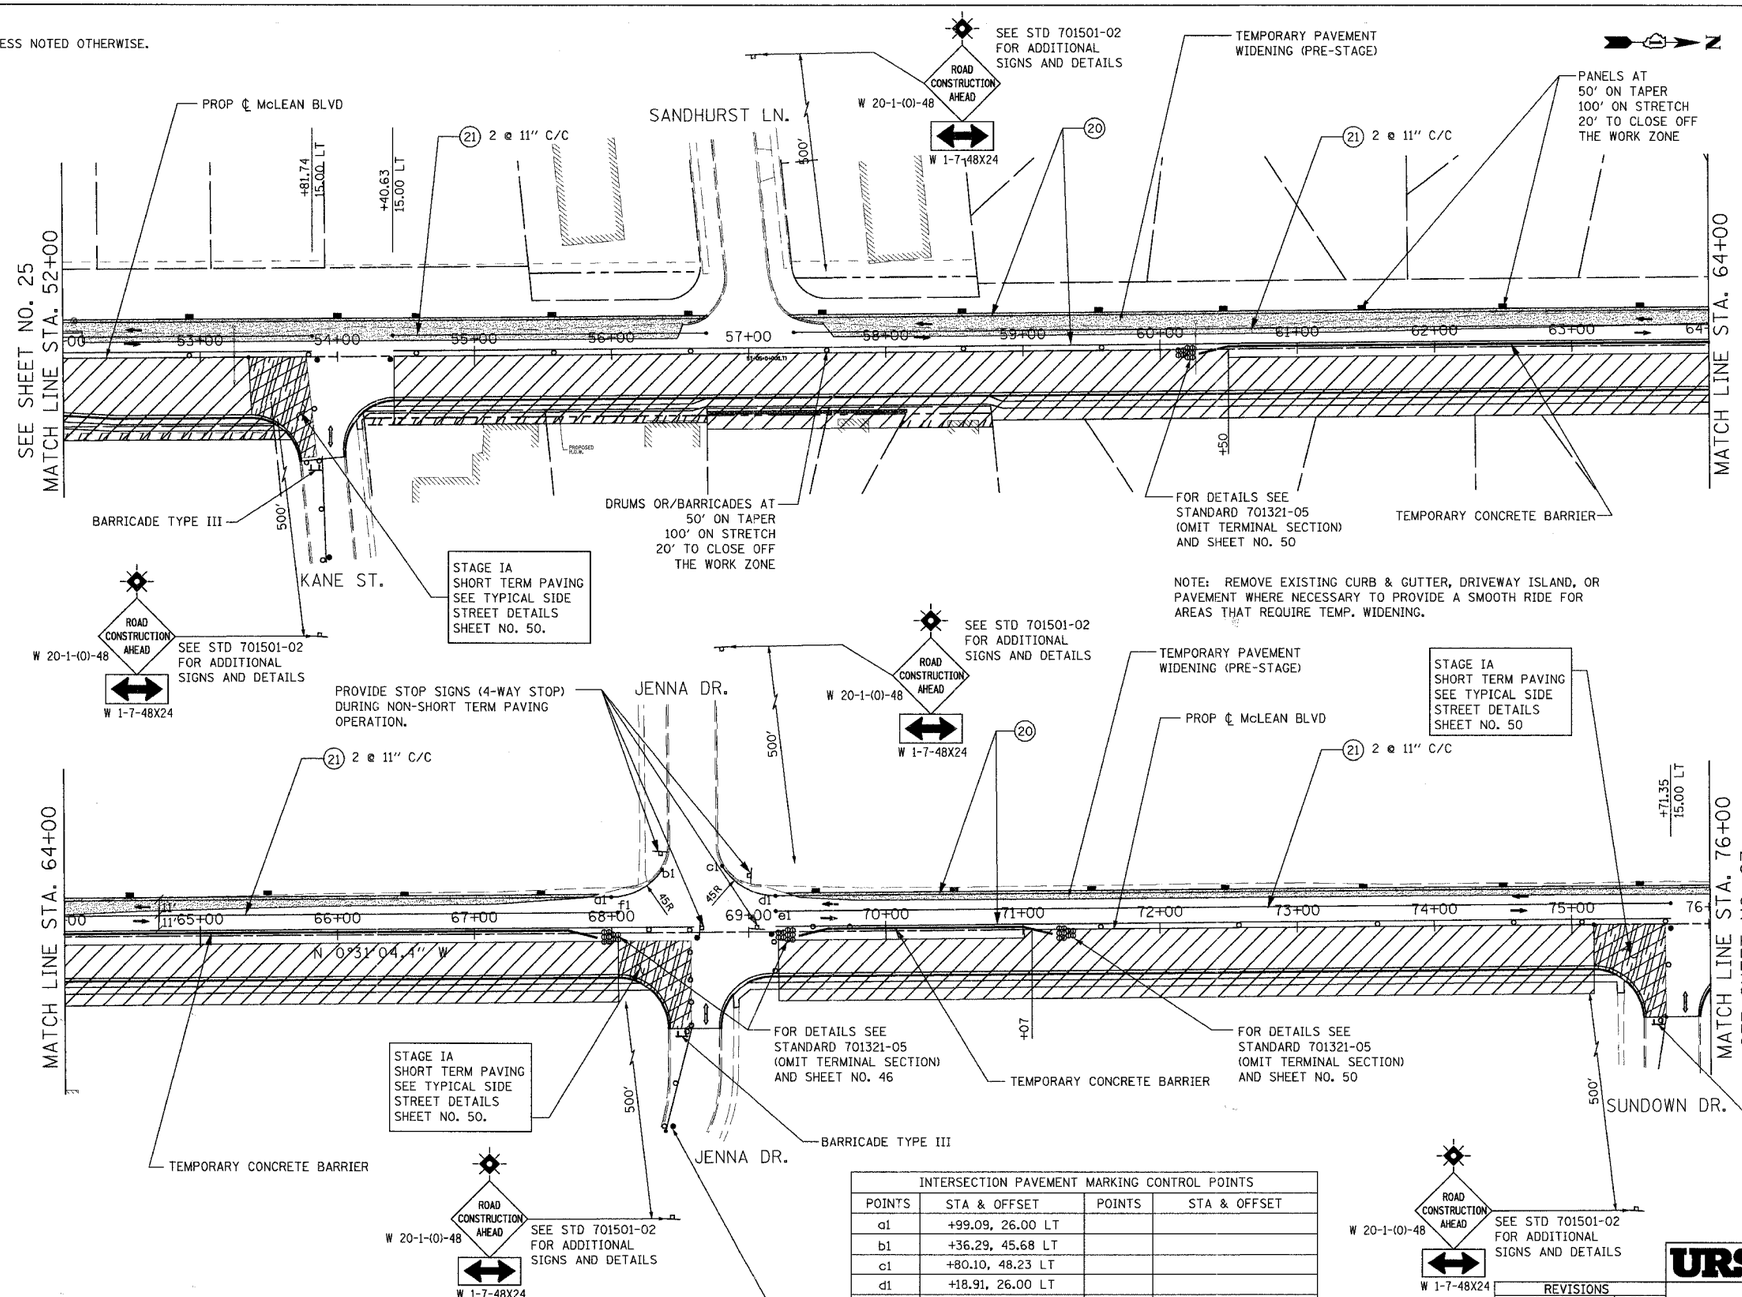

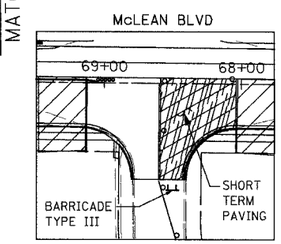

TYP. FOR SIDE STREETS

STAGE IB

SEE STD 701501-02 FOR ADDITIONAL SIGNS AND DETAILS.

INTERSECTION PAVEMENT MARKING CONTROL POINTS			
POINTS	STA & OFFSET	POINTS	STA & OFFSET
a1	+99.09, 26.00 LT		
b1	+36.29, 45.68 LT		
c1	+80.10, 48.23 LT		
d1	+18.91, 26.00 LT		
e1	+18.91, 15.00 LT		
f1	+03.70, 15.00 LT		

FOR PAVEMENT MARKING DESCRIPTION AND LEGEND SEE SHEET NO. 22.

URS
100 SOUTH WACKER DRIVE
SUITE 500
CHICAGO, IL 60606
TEL (312) 939-1000
FAX (312) 939-4198

REVISIONS	
NAME	DATE

McLEAN BOULEVARD

SUGGESTED MAINTENANCE OF TRAFFIC STAGE I

SCALE:

DATE 04/06/2007

DRAWN BY MIA

CHECKED BY NAP