CONTRACT NO. 83737

F.A.U RTE.	SECTION	COUNTY	TOTAL SHEETS	SHEET NO.
2509	96-00094-01-WR	KANE	187	73
STA.		TO STA.		
FED. ROAD DIST. NO.	ILLINOIS	FED. AID PROJECT		

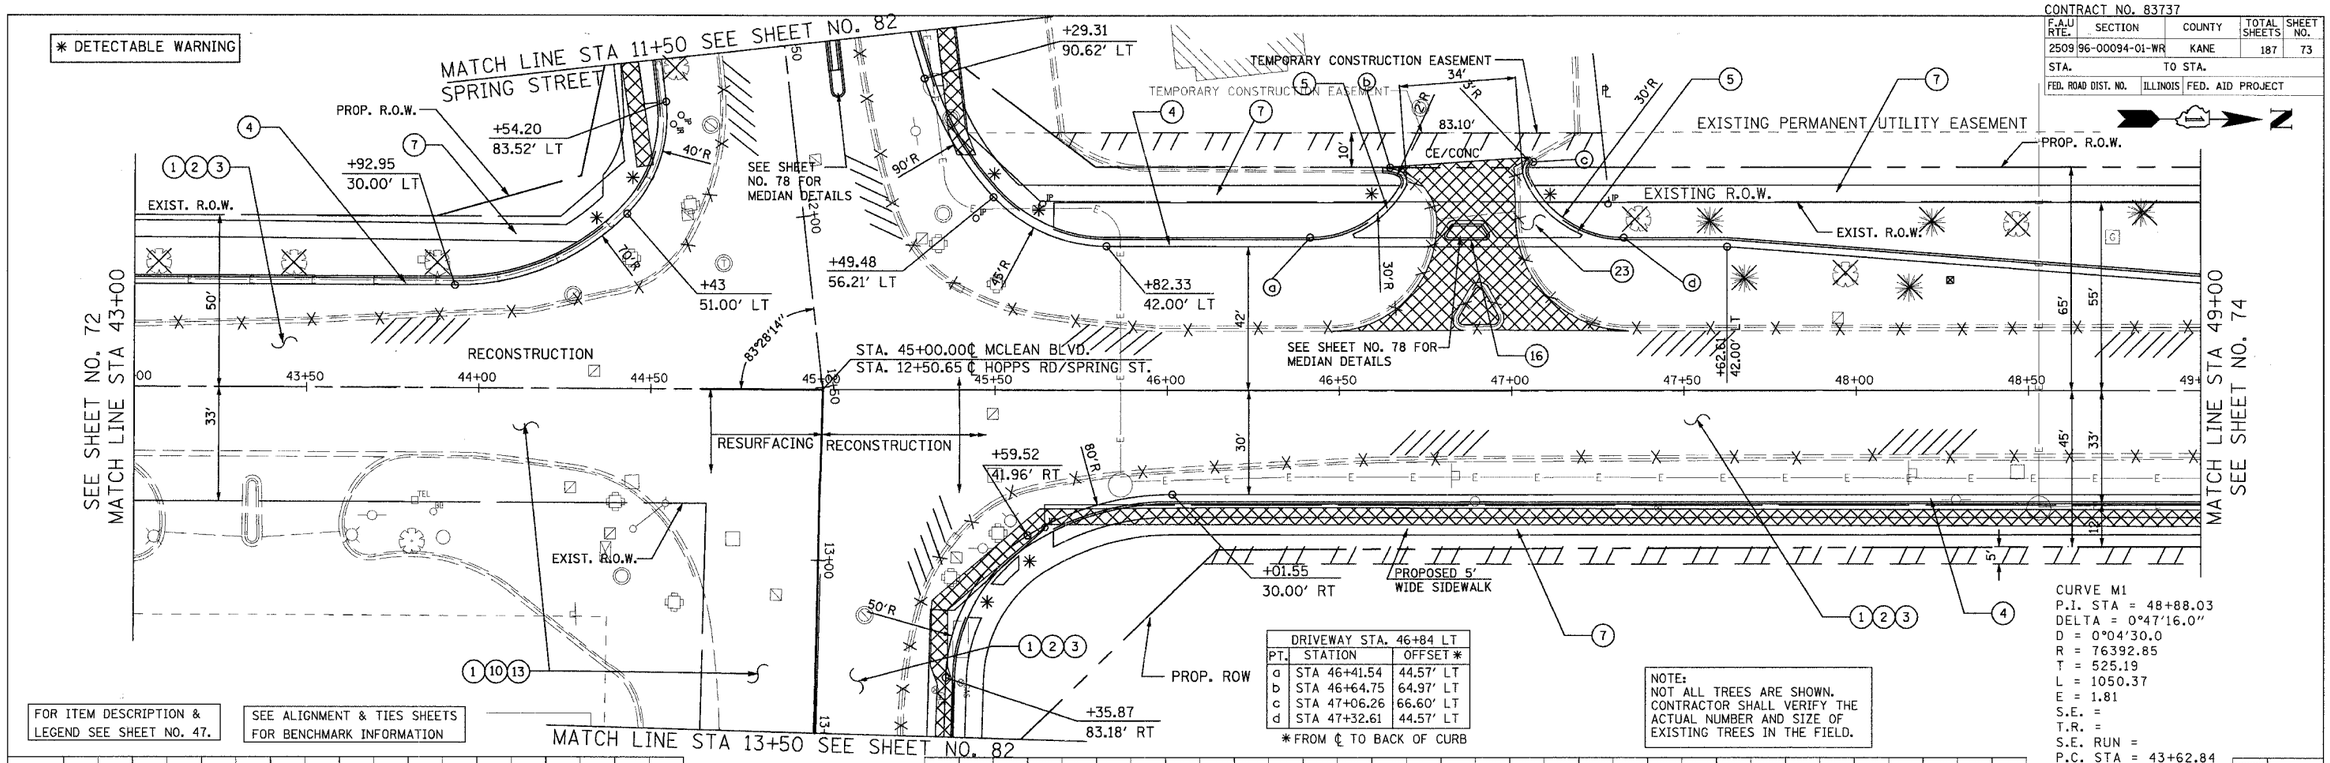

FOR ITEM DESCRIPTION & LEGEND SEE SHEET NO. 47.

SEE ALIGNMENT & TIES SHEETS FOR BENCHMARK INFORMATION

DRIVEWAY STA. 46+84 LT		
PT.	STATION	OFFSET *
a	STA 46+41.54	44.57' LT
b	STA 46+64.75	64.97' LT
c	STA 47+06.26	66.60' LT
d	STA 47+32.61	44.57' LT

* FROM ℄ TO BACK OF CURB

NOTE:
NOT ALL TREES ARE SHOWN. CONTRACTOR SHALL VERIFY THE ACTUAL NUMBER AND SIZE OF EXISTING TREES IN THE FIELD.

CURVE M1
P.I. STA = 48+88.03
DELTA = 0°47'16.0"
D = 0°04'30.0
R = 76392.85
T = 525.19
L = 1050.37
E = 1.81
S.E. =
T.R. =
S.E. RUN =
P.C. STA = 43+62.84
P.T. STA = 54+13.20

RETURN RADIUS FOR ALL STREETS ARE DIMENSIONED FROM THE EDGE OF PAVEMENT. RETURN RADIUS FOR THE ALL PRIVATE ENTRANCES ARE DIMENSIONED FROM THE BACK OF CURB.

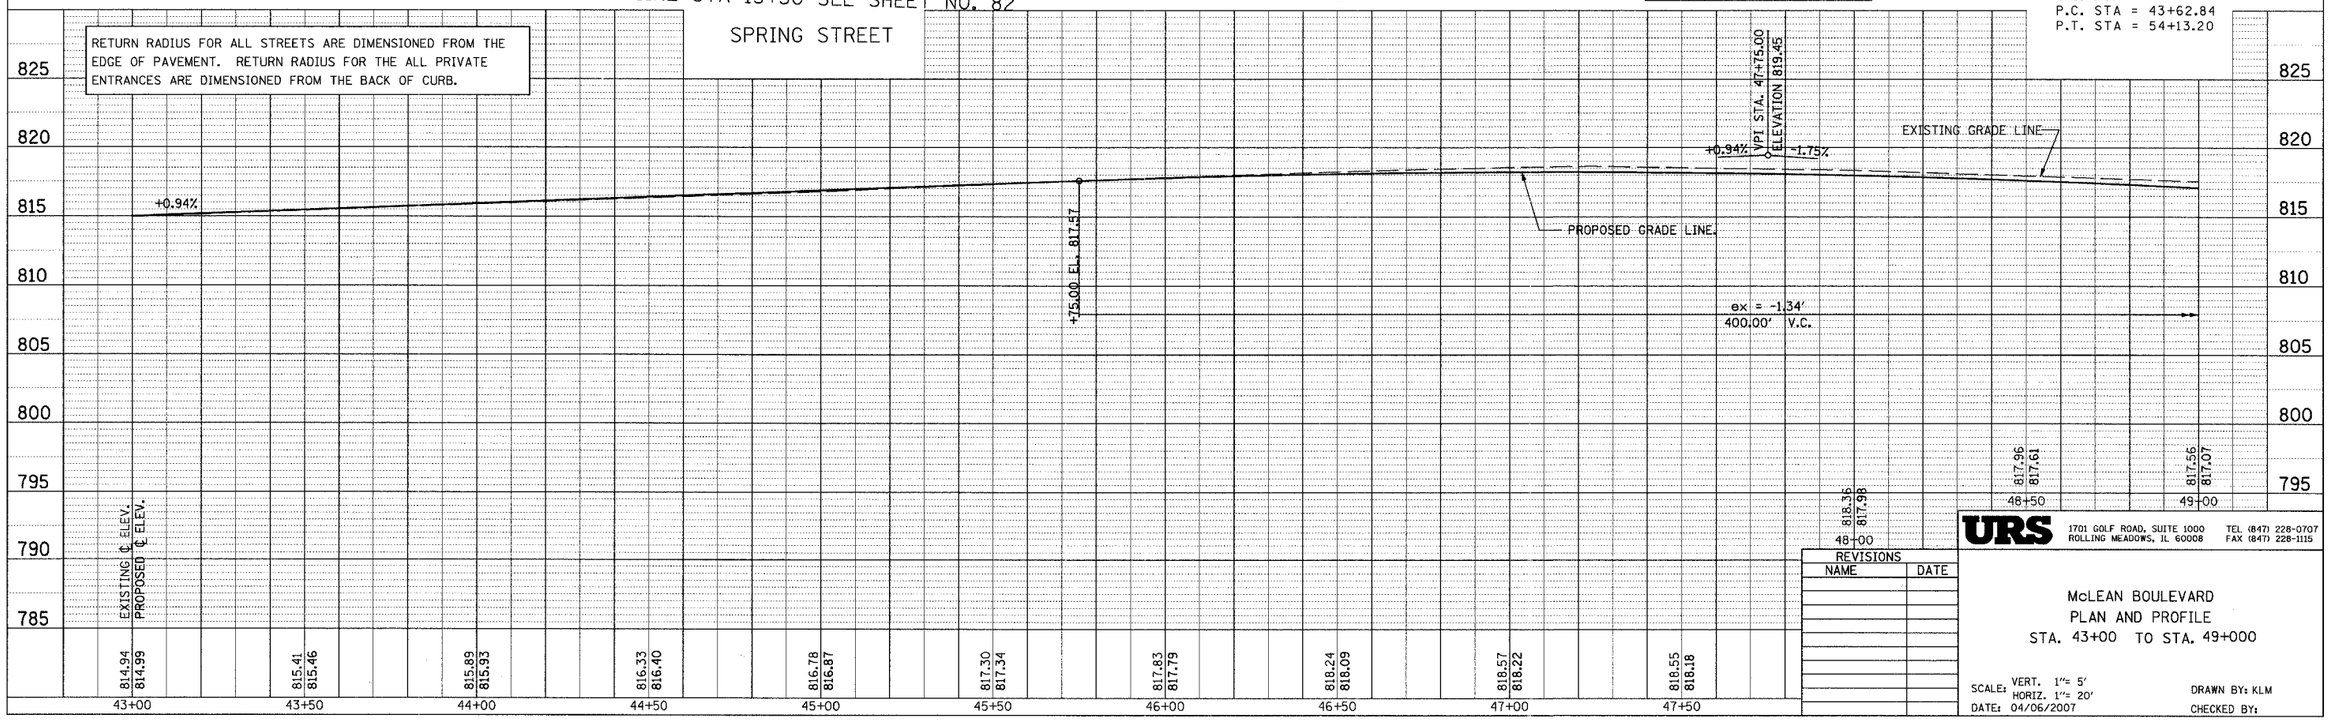

REVISIONS	
NAME	DATE

URS 1701 GOLF ROAD, SUITE 1000 ROLLING MEADOWS, IL 60008 TEL (847) 228-0707 FAX (847) 228-1115

McLEAN BOULEVARD
PLAN AND PROFILE
STA. 43+00 TO STA. 49+000

SCALE: VERT. 1"= 5' HORIZ. 1"= 20'
DATE: 04/06/2007
DRAWN BY: KLM
CHECKED BY:

PLAN: SURVEYED / PLOTTED / ALIGNMENT CHECKED / RT. OF WAY CHECKED / CADD FILE NAME / NOTE BOOK NO. / BY / DATE

PROFILE: SURVEYED / PLOTTED / GRADES CHECKED / B.M. NOTED / STRUCTURE NOTATIONS CHKD / NOTE BOOK NO. / BY / DATE