CONTRACT NO. 83906

F.A. RTE.	SECTION	COUNTY	TOTAL SHEETS	SHEET NO.
-	01-00273-00-CH	KANE	172	158
STA.		TO STA.		
FED. ROAD DIST. NO.	ILLINOIS	FED. AID PROJECT		

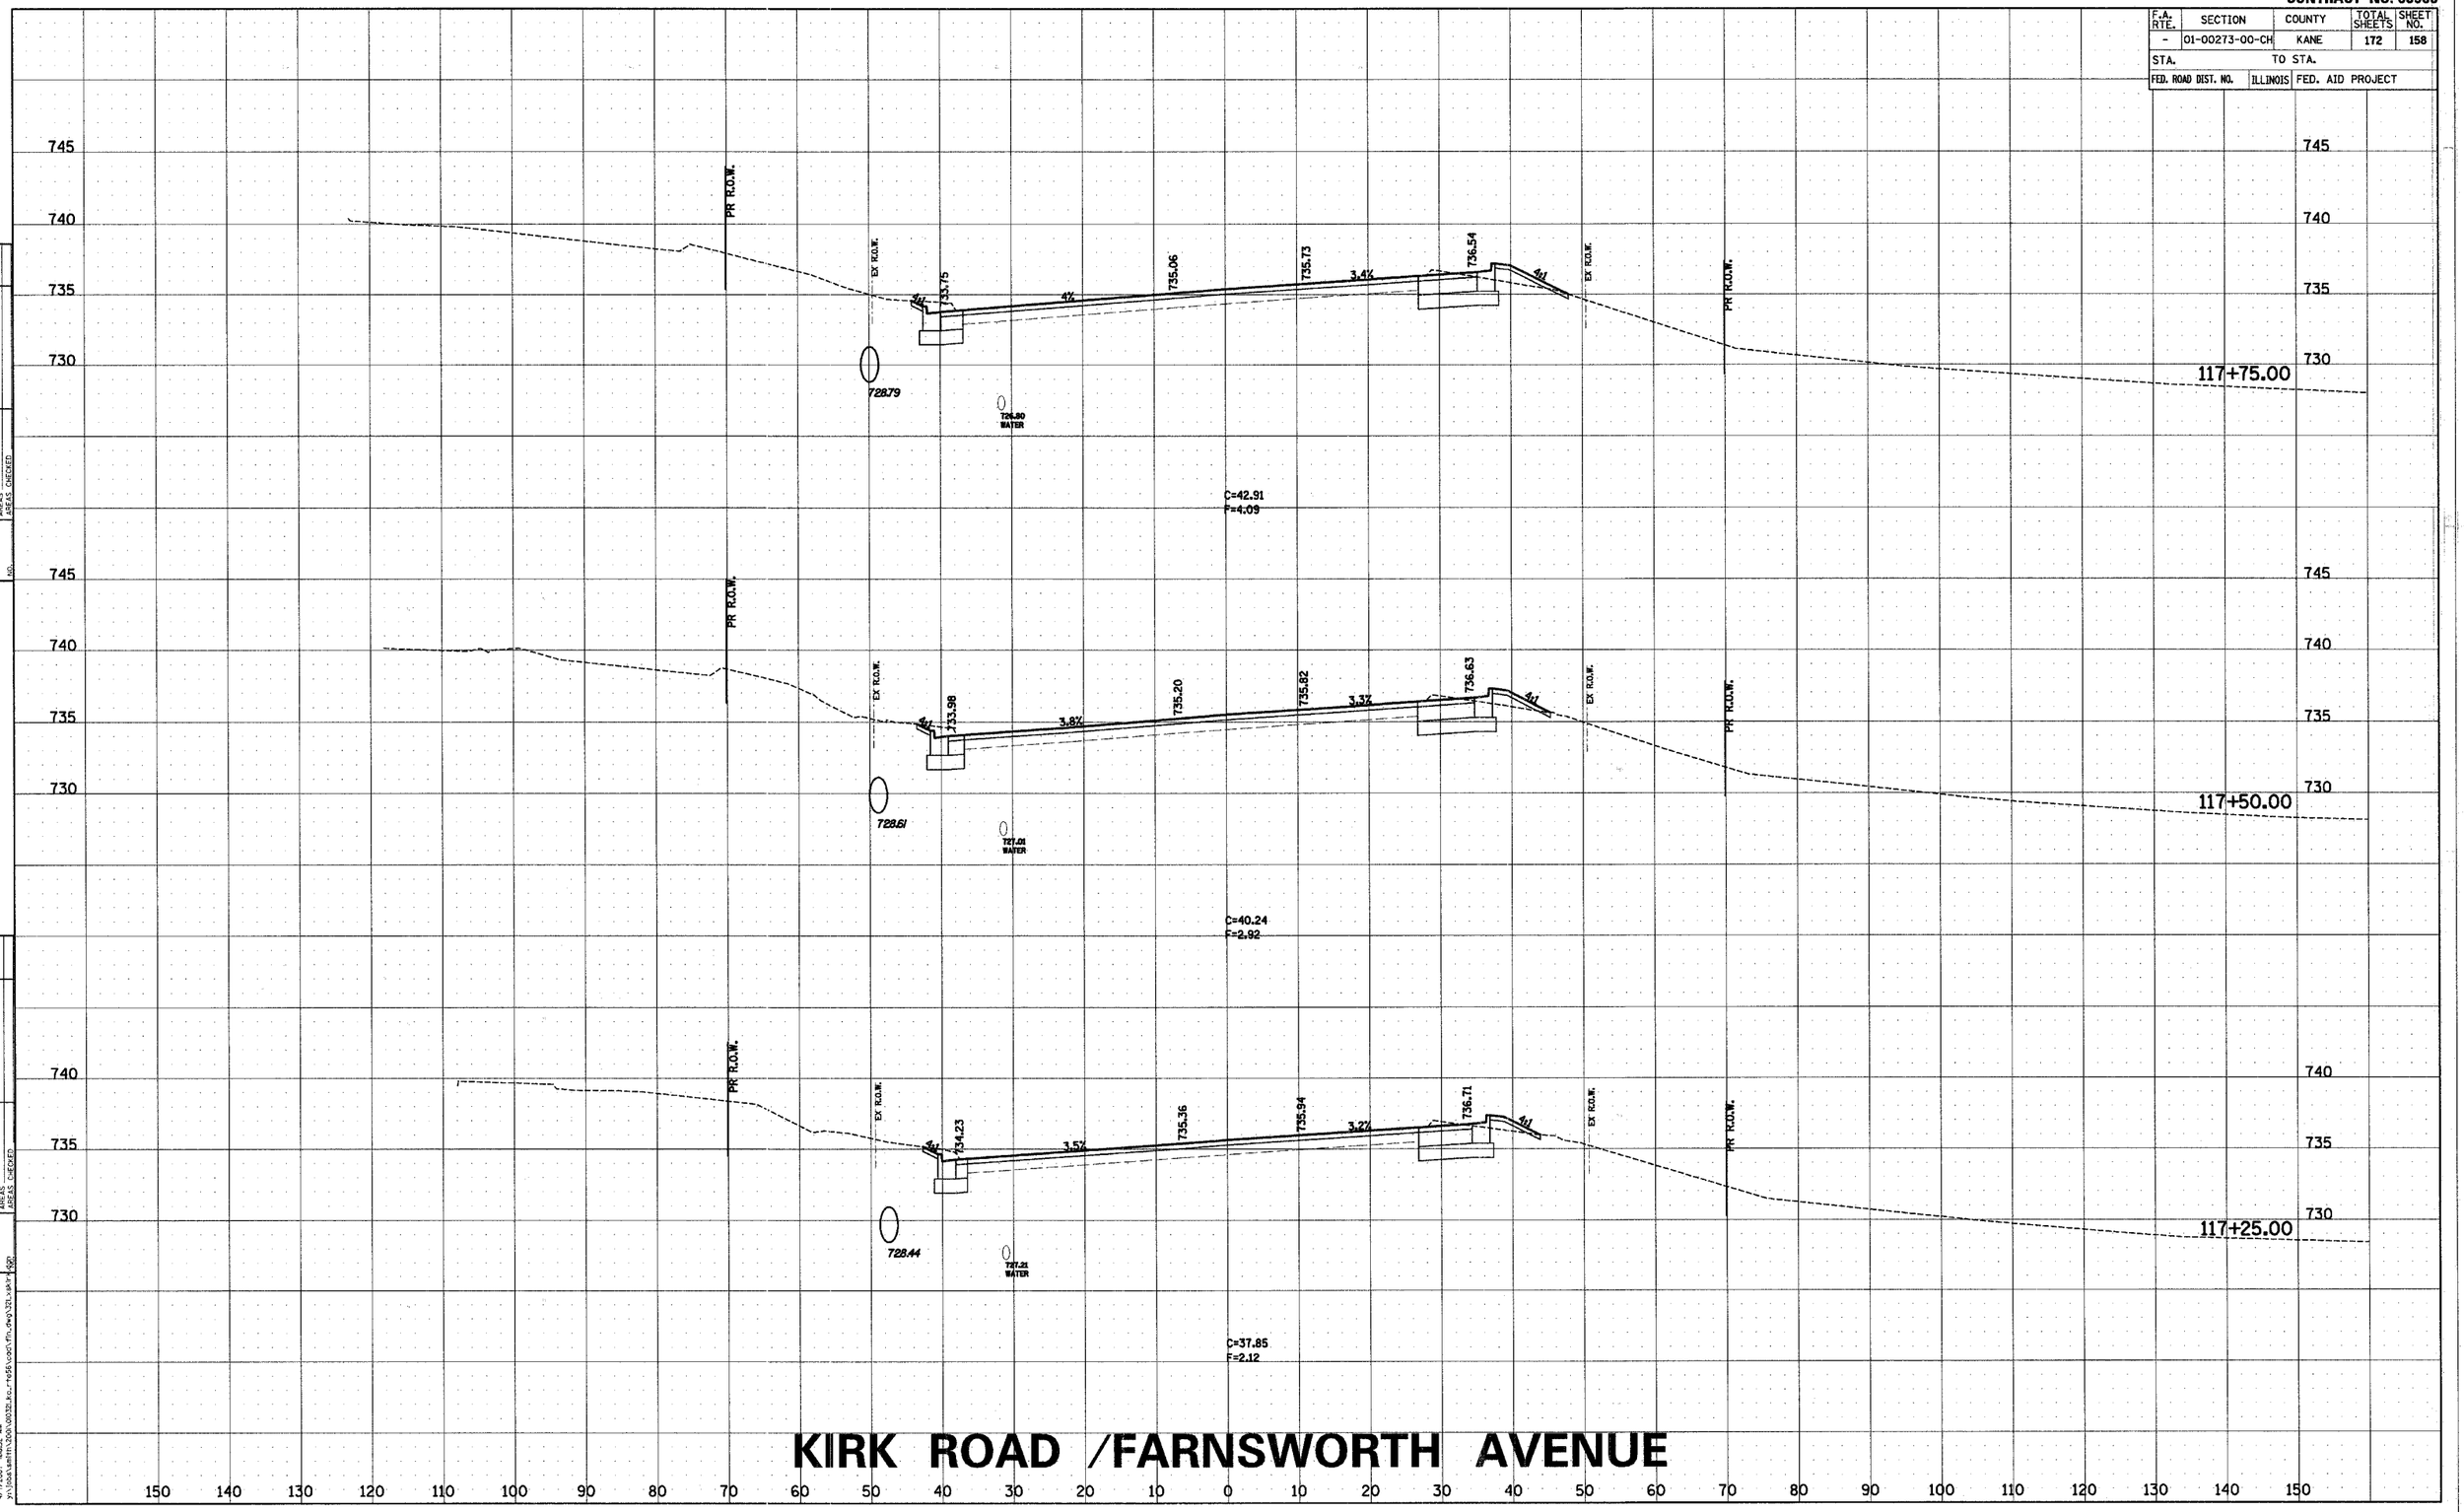

KIRK ROAD /FARNSWORTH AVENUE

FINAL SURVEY — NOTE BOOK NO. — SURVEYED — PLOTTED — TEMPLATE — AREAS — AREAS CHECKED — BY — DATE

ORIGINAL SURVEY — NOTE BOOK NO. — SURVEYED — PLOTTED — TEMPLATE — AREAS — AREAS CHECKED — BY — DATE

COMPANY NAME: SEC, Inc.
PROJECT CONTACT: TONY SIMMONS
CLIENT: IDOT
4/7/2007 1:48:32 AM
y:\jobs\smith\200\00032_kc_rte56\cad\fin_dwg\321_xsky1.dgn