CONTRACT NO. 83907

F.A. RTE.	SECTION	COUNTY	TOTAL SHEETS	SHEET NO.
1681	*	COOK	19	8
STA. 06+50.00		TO STA. 11+50.00		
FED. ROAD DIST. NO.	ILLINOIS			

* 06-00068-00-RS

NORTH

20' 0' 20'
SCALE 1"=20'

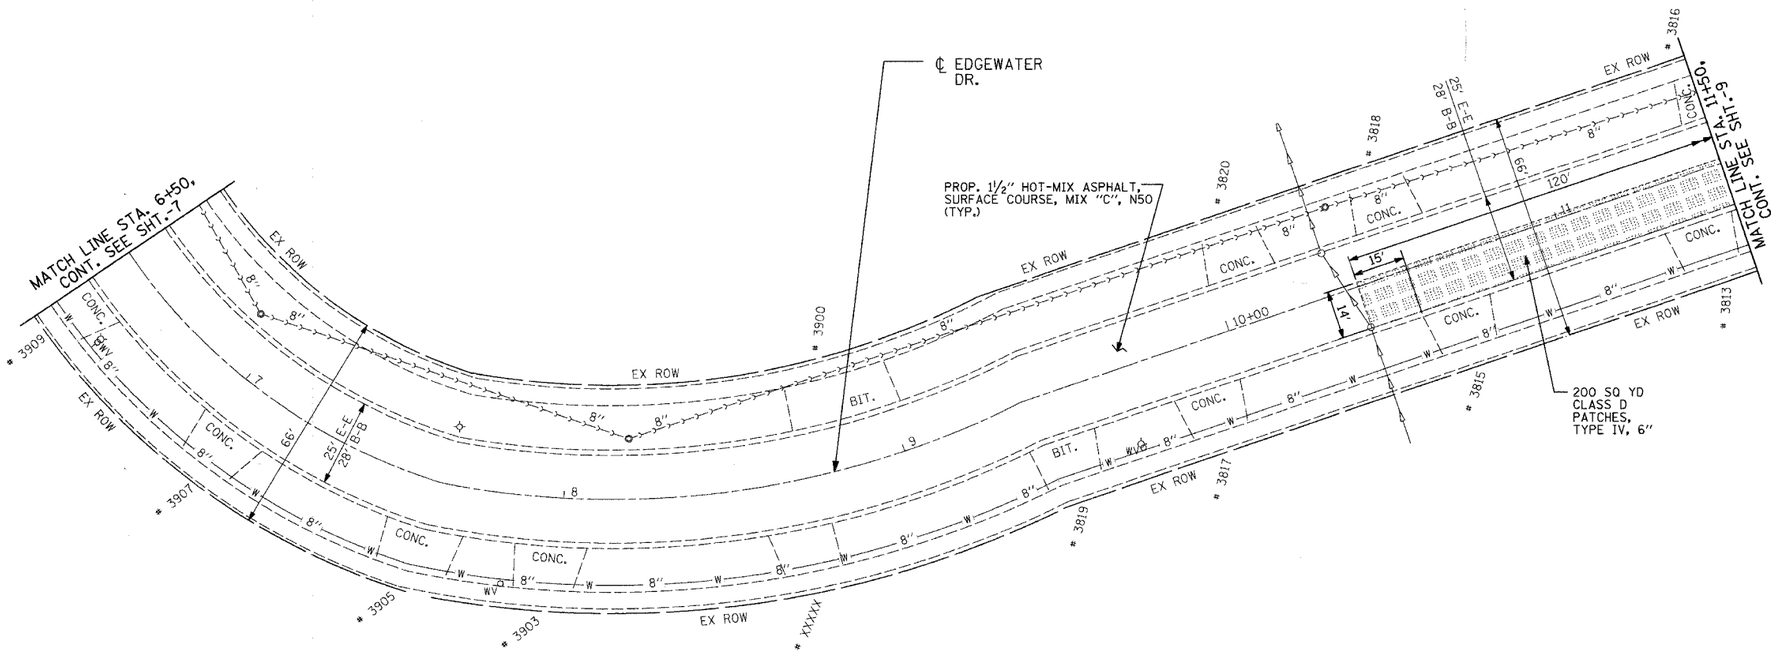

EXISTING LEGEND:

STORM SEWER		WVo	WATER VALVE
SANITARY SEWER		VVo	VALVE VAULT
W	WATER LINE		FIRE HYDRANT
G	GAS LINE	GVo	GAS VALVE
T	TELEPHONE LINE		GAS VAULT
E	COMED LINE		LIGHT POLE
CTV	CABLE LINE		POWER POLE
	CATCH BASIN		GUY
	MANHOLE		
	INLET		

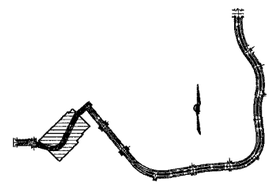

KEY PLAN

REVISIONS	
NAME	DATE
IDOT COMMENTS	02/14/07
IDOT COMMENTS	03/12/07

CIVIL / STRUCTURAL ENGINEERS

GLOBETROTTERS INTERNATIONAL.
300 SOUTH WACKER DRIVE, SUITE 200
CHICAGO, IL. 60606

MFT 06-00068-00-RS
EDGEWATER DRIVE
CRAWFORD AVE. TO VILLAGE DR.
HAZEL CREST, IL
PROJECT NO. 05726

SCALE: VERT. NONE
HORIZ. 1" = 20'
DATE 03/09/2007

DRAWN BY LS
CHECKED BY CT

PLOT DATE = 03/09/2007
FILE NAME = P:\projects\05726\002\C\Sheet\05726000_C008_VillageDr02.dgn
PLOT SCALE = 20.0000 ' / IN.
SHEET SIZE = 36x24 IND

P:\projects\05726\002\C\Sheet\05726000_C008_VillageDr02.dgn
03/09/2007
11:41:09 AM