CONTRACT NO. 83907

F.A. RTE.	SECTION	COUNTY	TOTAL SHEETS	SHEET NO.
1681	*	COOK	19	9
STA.	**	TO STA.	**	
FED. ROAD DIST. NO.	ILLINOIS			

* 06-00068-00-RS

** 11+50.00 TO 15+59.27 @ EDGEWATER DR.
30+00.00 TO 32+50.00 @ VILLAGE DR.

EXISTING LEGEND:

- STORM SEWER
- SANITARY SEWER
- WATER LINE
- GAS LINE
- TELEPHONE LINE
- COMED LINE
- CABLE LINE
- CATCH BASIN
- MANHOLE
- INLET
- WATER VALVE
- VALVE VAULT
- FIRE HYDRANT
- GAS VALVE
- GAS VAULT
- LIGHT POLE
- POWER POLE
- GUY

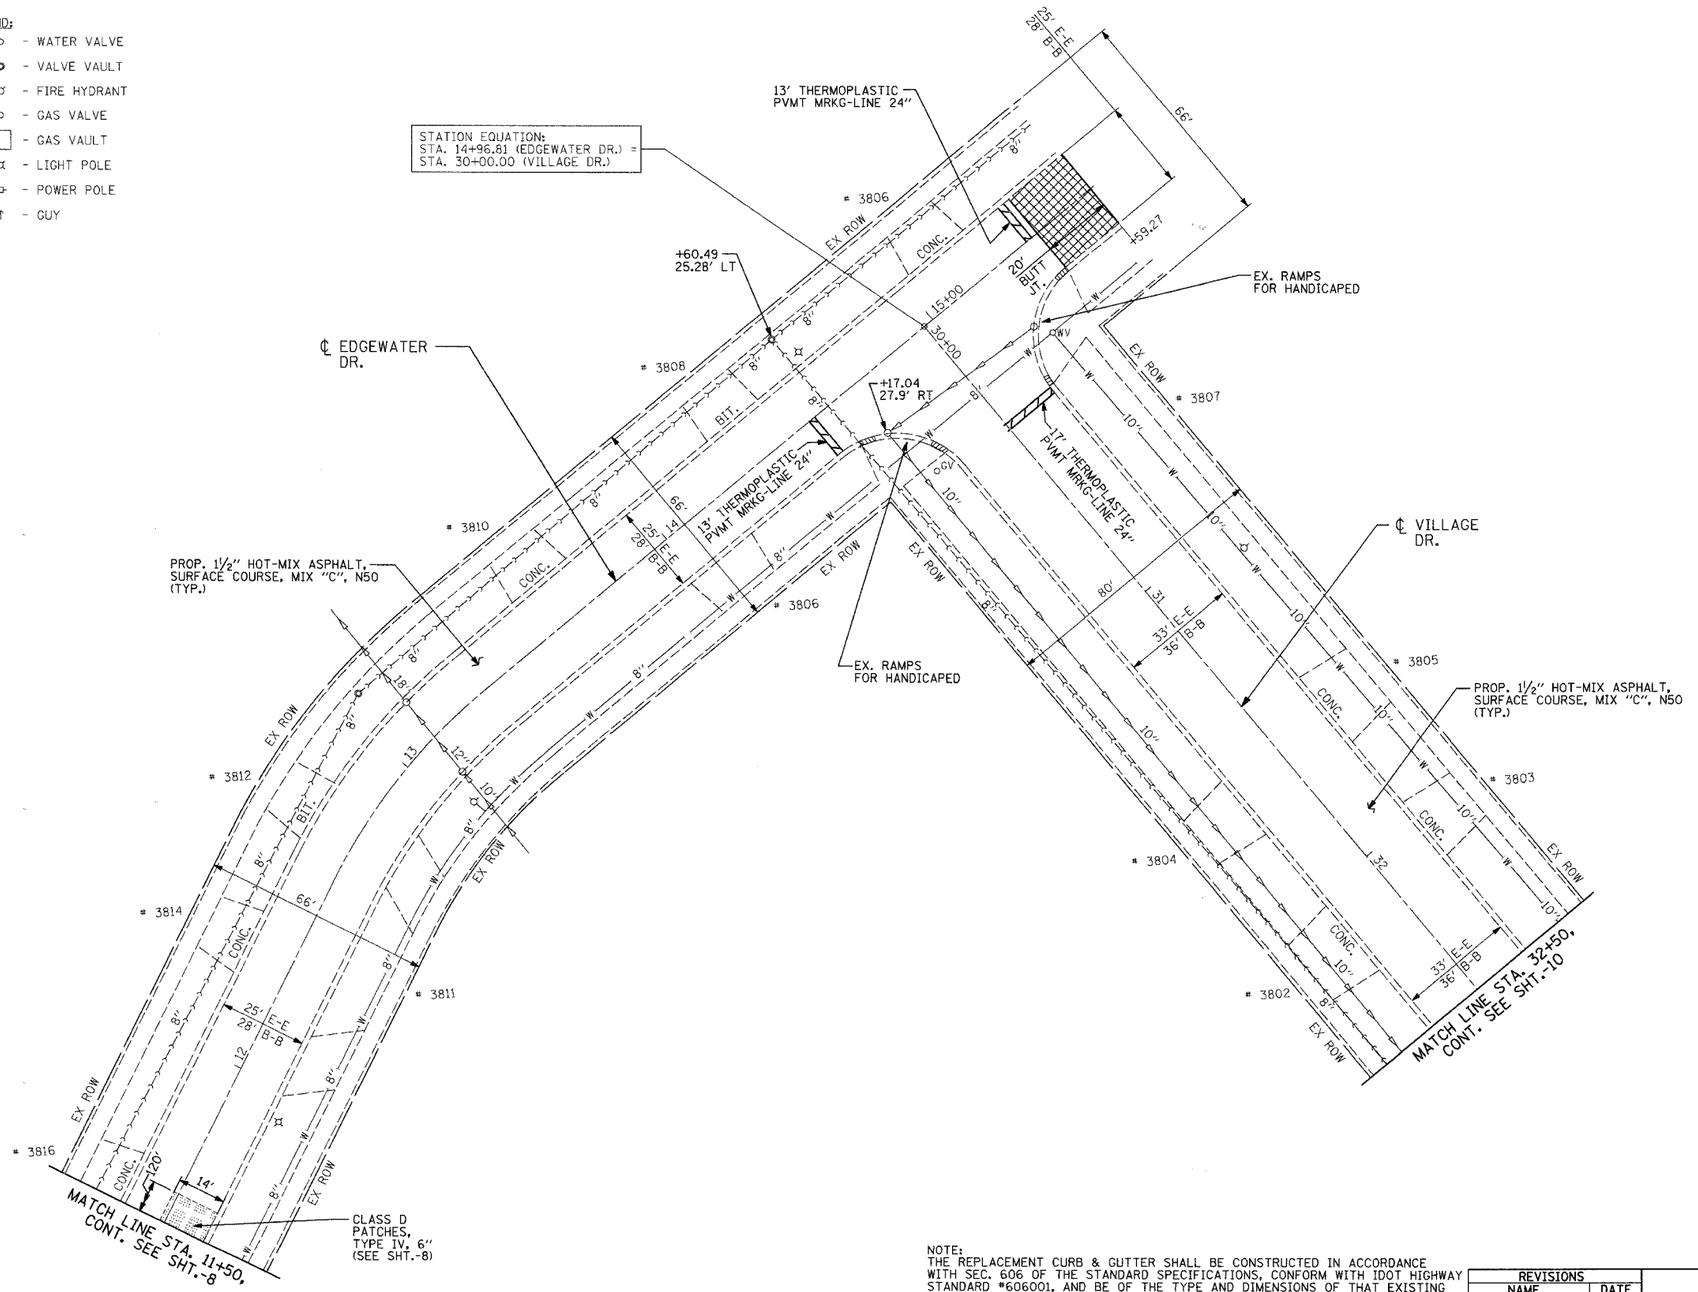

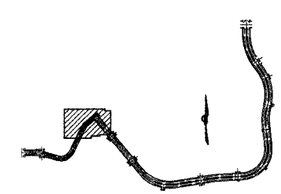

KEY PLAN

NOTE:
THE REPLACEMENT CURB & GUTTER SHALL BE CONSTRUCTED IN ACCORDANCE WITH SEC. 606 OF THE STANDARD SPECIFICATIONS, CONFORM WITH IDOT HIGHWAY STANDARD #606001, AND BE OF THE TYPE AND DIMENSIONS OF THAT EXISTING AT EACH LOCATION, EXCEPT THAT A DEPRESSED CURB SECTION SHALL BE CONSTRUCTED AT SIDEWALK.

CIVIL / STRUCTURAL ENGINEERS

GLOBETROTTERS INTERNATIONAL.
300 SOUTH WACKER DRIVE, SUITE 200
CHICAGO, IL. 60606

REVISIONS	
NAME	DATE
IDOT COMMENTS	02/14/07
IDOT COMMENTS	03/12/07

MFT 06-00068-00-RS

EDGEWATER DRIVE
CRAWFORD AVE. TO VILLAGE DR. &
VILLAGE DRIVE
EDGEWATER DR. TO 183rd STR.

HAZEL CREST, IL

PROJECT NO. 05726

SCALE: VERT. NONE
HORIZ. 1" = 20'
DATE 03/09/2007

DRAWN BY LS
CHECKED BY CT

PLOT DATE = 03/09/2007
FILE NAME = P:\projects\05726\002\C\Sheet\05726000_C009_VillageDr03.dgn
PLOT SCALE = 20.0000 ' / IN.
SHEET SIZE = 36x24 (IN.)

P:\projects\05726\002\C\Sheet\05726000_C009_VillageDr03.dgn
03/09/2007
8:41:38 AM

\05726000_C009_VillageDr03.dgn 03/09/2007 11:41:34 AM