CONTRACT NO. 85414

| F.A. RTE. | SECTION | COUNTY | TOTAL SHEETS | SHEET NO. |
|---|---|---|---|---|
| ---- | 04-00343-00-PV | WINNEBAGO | 42 | 16 |
| STA. 212+00.00 | TO STA. 227+50.00 | | | |
| FED. ROAD DIST. NO. | ILLINOIS | FED. AID PROJECT | | |

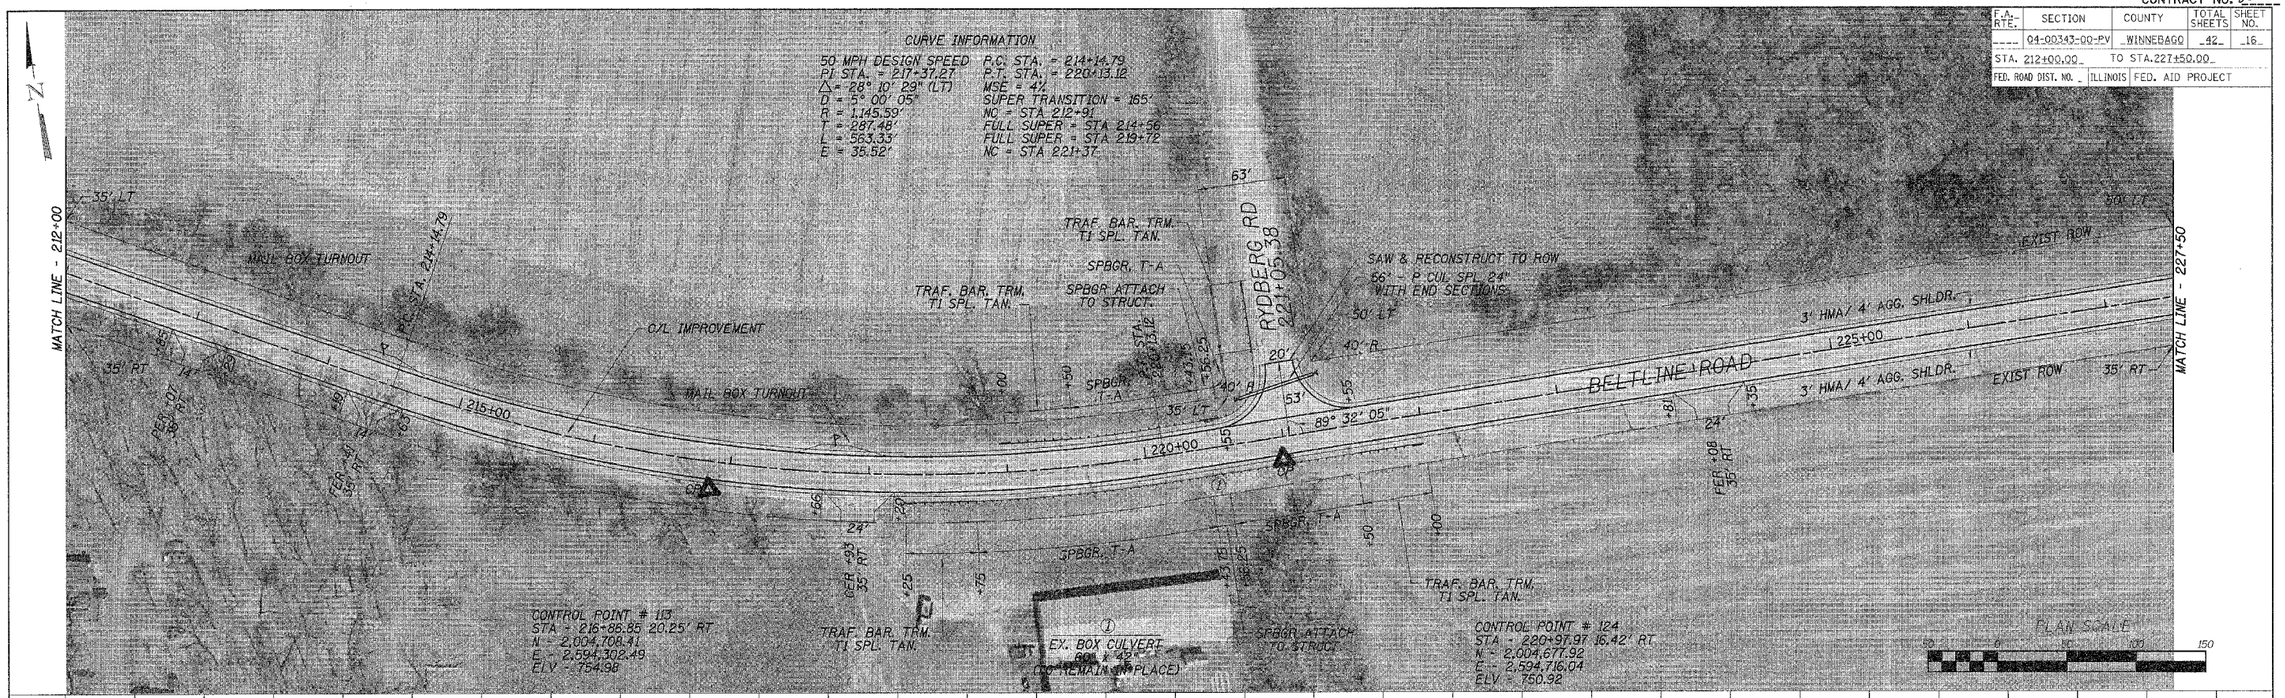


S.TRANS.1216D06-BELTLINERDWAY.DESIGN.PP50BELTLINE19.DGN

**WINNEBAGO COUNTY – BELTLINE ROAD**