CONTRACT NO. 85414

F.A. RTE.	SECTION	COUNTY	TOTAL SHEETS	SHEET NO.
----	00-00343-00-PV	WINNEBAGO	42	20
STA. 202+00	TO STA. 210+75			
FED. ROAD DIST. NO.	ILLINOIS	FED. AID PROJECT		

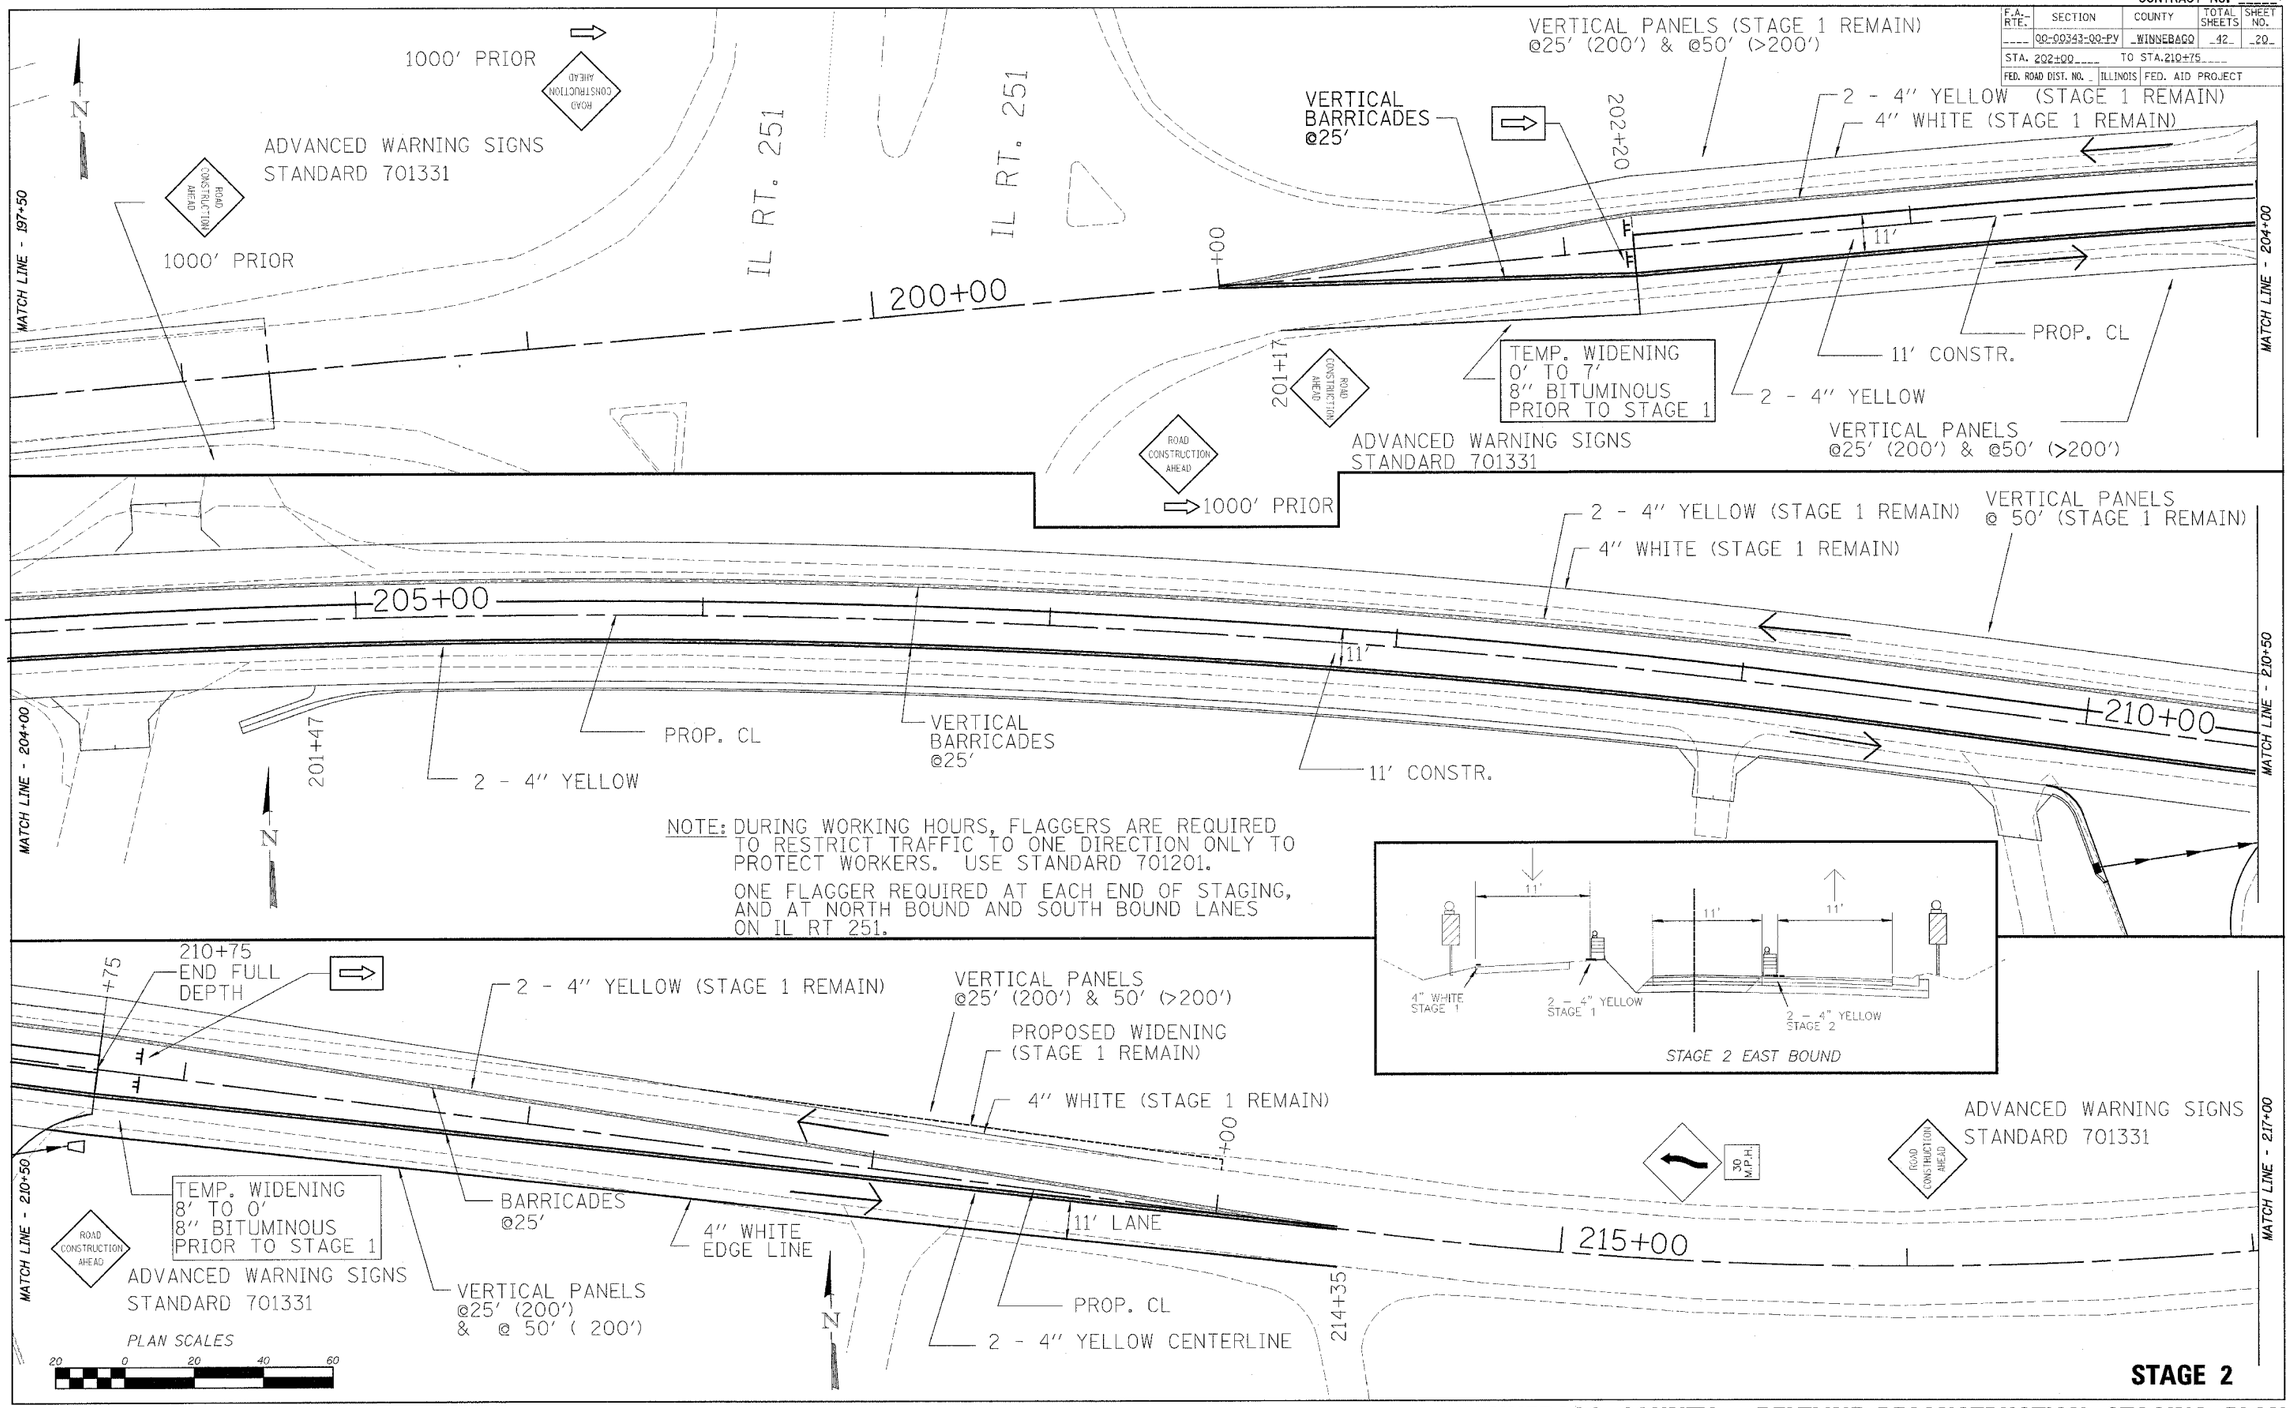

STAGE 2

S.TRANS.1216D06-BELTLINERDWAY.DESIGN.STAGECONSTRUCTION2.DGN

WINNEBAGO COUNTY – BELTLINE RECONSTRUCTION STAGING PLAN