Copyright 2006 - Randolph & Associates, Inc.

## REMOVAL LEGEND

- SHOULDER REMOVAL
- DRIVEWAY REMOVAL
- SIDEWALK REMOVAL

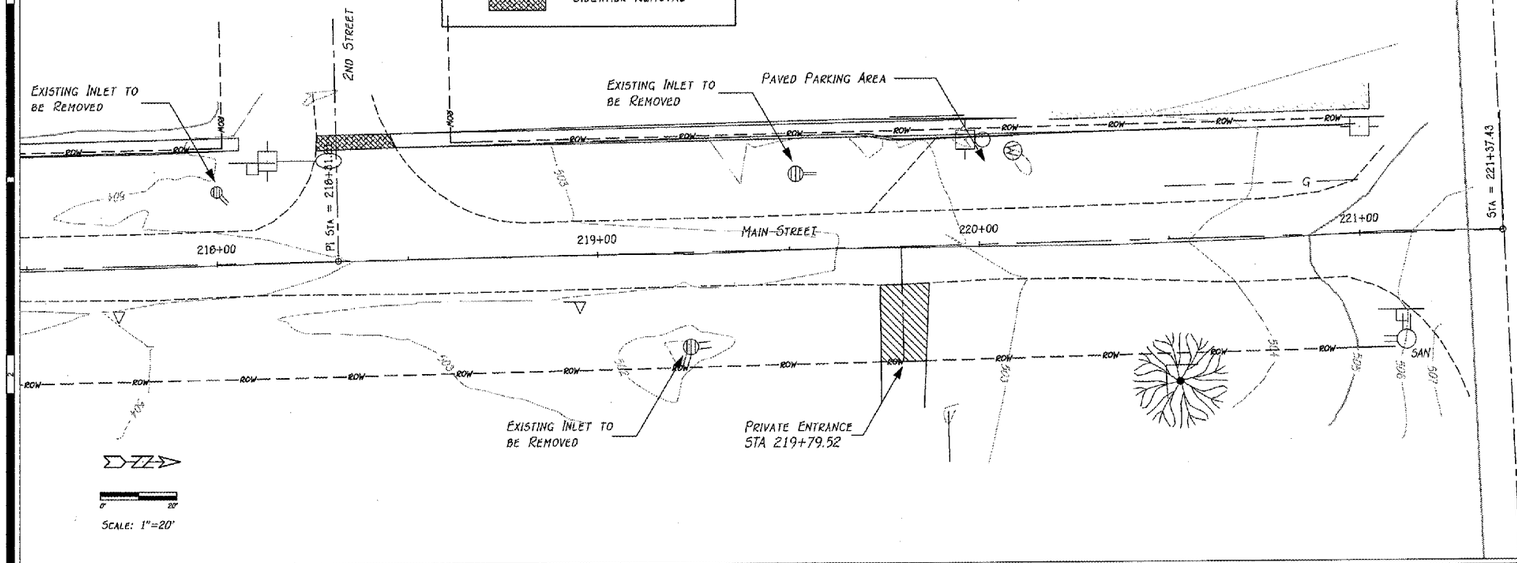


SCALE: 1"=20'

CONTRACT #89391
SHEET 13 OF 43

REVISIONS

| No. | Date | Description |
|---|---|---|
| | | |

REMOVAL PLAN FOR

# STREET IMPROVEMENTS

ARMINGTON, ILLINOIS

Randolph & Associates, Inc.
Consulting Engineers
Land Surveyors
311 Pioneer Parkway, Peoria, IL 61615
tel.309-692-8814 fax.309-693-9665
www.randolphinc.com
IL Design Firm Reg. # 184-001317

| | |
|---|---|
| DRAFTED BY: | E. THOMAS |
| DESIGNED BY: | E. THOMAS |
| CHECKED BY: | R. BEADLE |
| SCALE: | 1" = 20' |
| DATE: | 5, APR. 2007 |
| PROJECT NO.: | 0773.016 |
| DRAWING: | R-4 |

P:\Projects\0773\773-016\Cadd\Removal Detail Main3.dwg, Layout 1, 4/26/2007 10:27:14 AM, ThomasE, 1:2