93441

COUNTY	ROUTE	SECTION	TOTAL SHEETS	SHEET NO.
ADAMS	FAS 584	06-00198-00-RS	7	6
STATION 95+00 TO STATION 108+95				

PROJECT NO. RS-584(109)

50 0 50 100
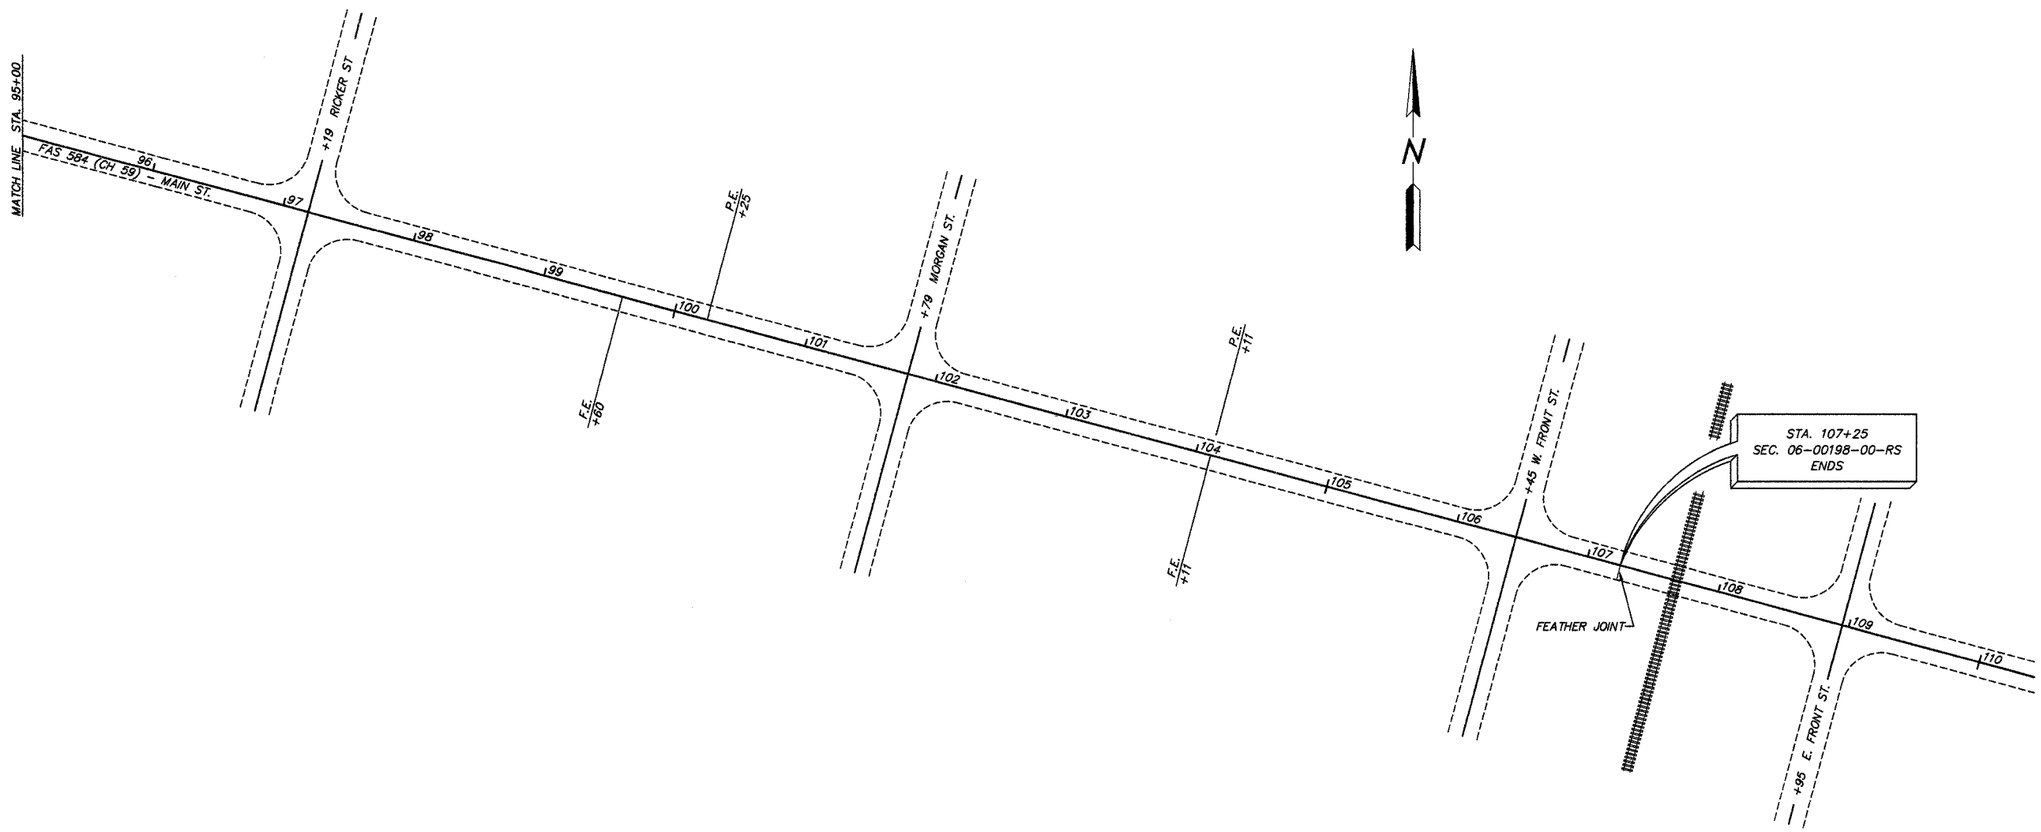
GRAPHIC SCALE IN FEET