F.A.P. RTE.	SECTION	COUNTY	TOTAL SHEETS	SHEET NO.
95	*	EFFINGHAM	409	57
STA. 313+00.00		TO STA. 324+00.00		
FED. ROAD DIST. NO. 7	ILLINOIS	FED. AID PROJECT		

*(6,7)Y, RS-1, 6B-1, 7B-1 & 7BR-2

CONTRACT NO. 94356

50 0 50 100

N

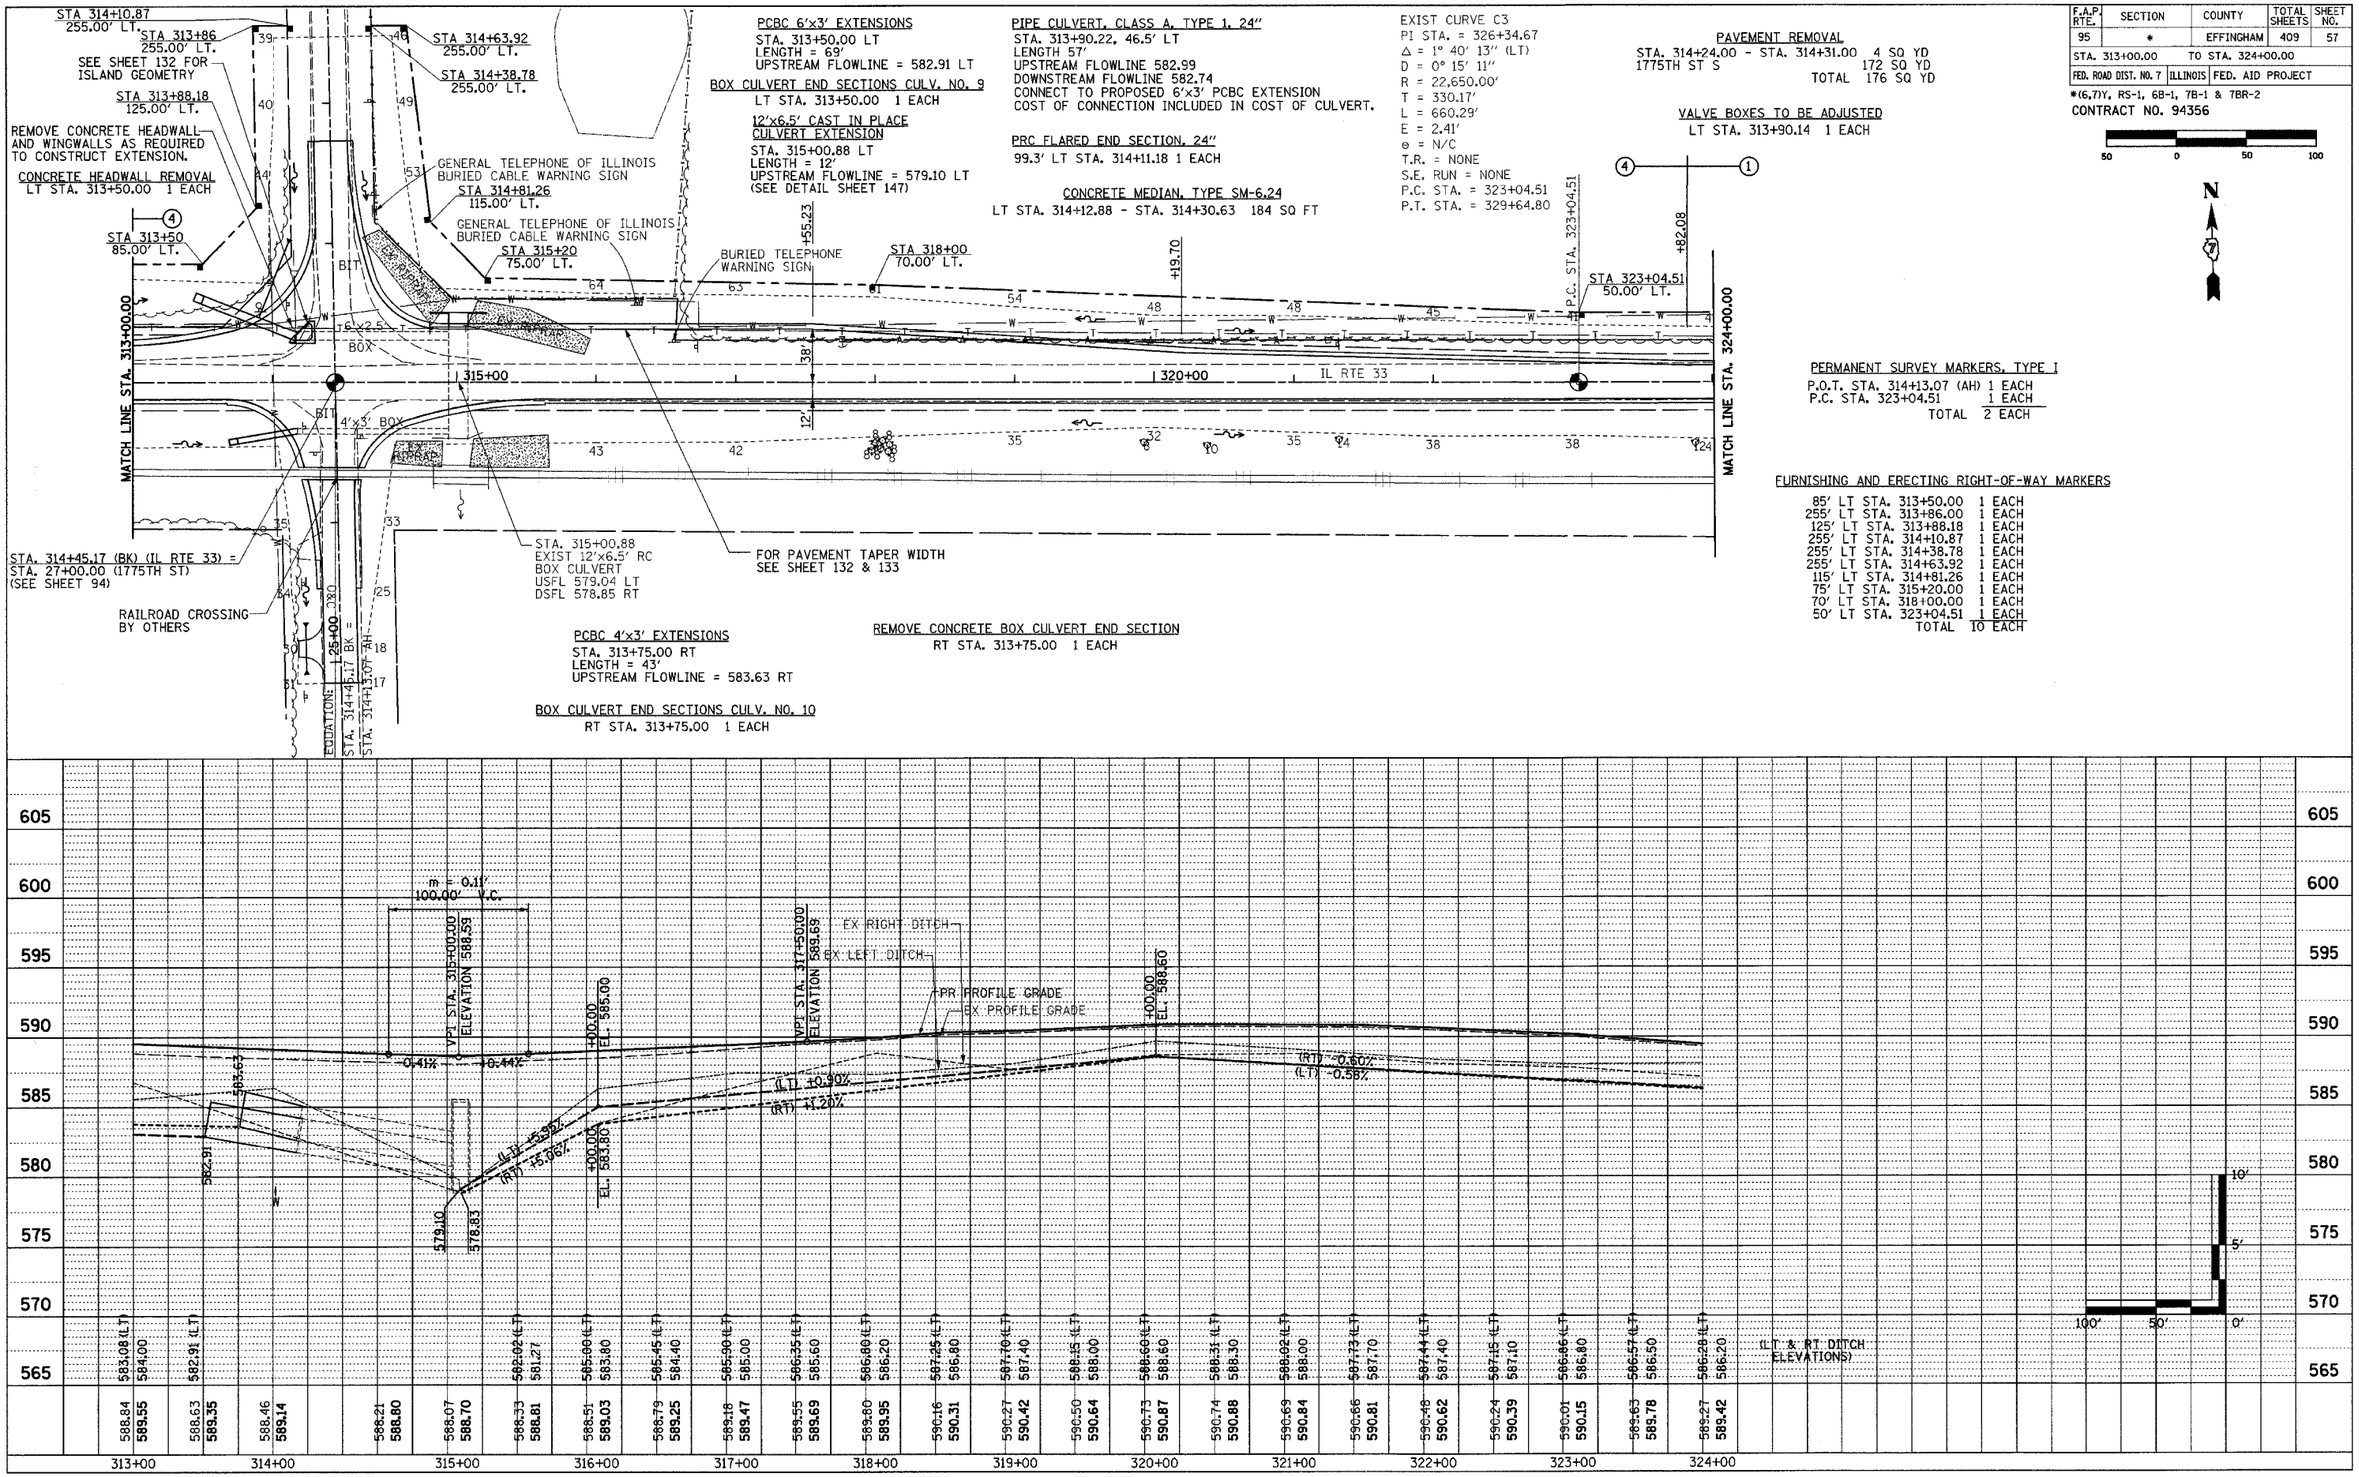

PCBC 6'x3' EXTENSIONS
STA. 313+50.00 LT
LENGTH = 69'
UPSTREAM FLOWLINE = 582.91 LT

BOX CULVERT END SECTIONS CULV. NO. 9
LT STA. 313+50.00 1 EACH

12'x6.5' CAST IN PLACE
CULVERT EXTENSION
STA. 315+00.88 LT
LENGTH = 12'
UPSTREAM FLOWLINE = 579.10 LT
(SEE DETAIL SHEET 147)

PIPE CULVERT, CLASS A, TYPE 1, 24"
STA. 313+90.22, 46.5' LT
LENGTH 57'
UPSTREAM FLOWLINE 582.99
DOWNSTREAM FLOWLINE 582.74
CONNECT TO PROPOSED 6'x3' PCBC EXTENSION
COST OF CONNECTION INCLUDED IN COST OF CULVERT.

PRC FLARED END SECTION, 24"
99.3' LT STA. 314+11.18 1 EACH

CONCRETE MEDIAN, TYPE SM-6.24
LT STA. 314+12.88 - STA. 314+30.63 184 SQ FT

EXIST CURVE C3
PI STA. = 326+34.67
Δ = 1° 40' 13" (LT)
D = 0° 15' 11"
R = 22,650.00'
T = 330.17'
L = 660.29'
E = 2.41'
e = N/C
T.R. = NONE
S.E. RUN = NONE
P.C. STA. = 323+04.51
P.T. STA. = 329+64.80

PAVEMENT REMOVAL
STA. 314+24.00 - STA. 314+31.00 4 SQ YD
1775TH ST S 172 SQ YD
TOTAL 176 SQ YD

VALVE BOXES TO BE ADJUSTED
LT STA. 313+90.14 1 EACH

PERMANENT SURVEY MARKERS, TYPE I

P.O.T. STA. 314+13.07 (AH)	1 EACH
P.C. STA. 323+04.51	1 EACH
TOTAL	2 EACH

FURNISHING AND ERECTING RIGHT-OF-WAY MARKERS

85' LT STA. 313+50.00	1 EACH
255' LT STA. 313+86.00	1 EACH
125' LT STA. 313+88.18	1 EACH
255' LT STA. 314+10.87	1 EACH
255' LT STA. 314+38.78	1 EACH
255' LT STA. 314+63.92	1 EACH
115' LT STA. 314+81.26	1 EACH
75' LT STA. 315+20.00	1 EACH
70' LT STA. 318+00.00	1 EACH
50' LT STA. 323+04.51	1 EACH
TOTAL	10 EACH

PLAN
SURVEYED
PLOTTED
ALIGNMENT CHECKED
RT. OF WAY PLANS CHECKED
CADD FILE NAME
NOTE BOOK
NO.
BY
DATE

PROFILE
SURVEYED
PLOTTED
GRADES CHECKED
B.M. NOTED
STRUCTURE NOTAT'NS CH'KD
NOTE BOOK
NO.
BY
DATE