F.A.P. RTE.	SECTION	COUNTY	TOTAL SHEETS	SHEET NO.
95	*	EFFINGHAM	409	59
STA. 336+00.00	TO STA. 348+00.00			
FED. ROAD DIST. NO. 7	ILLINOIS	FED. AID PROJECT		

*(6,7)Y, RS-1, 6B-1, 7B-1 & 7BR-2

CONTRACT NO. 94356

50 0 50 100

N

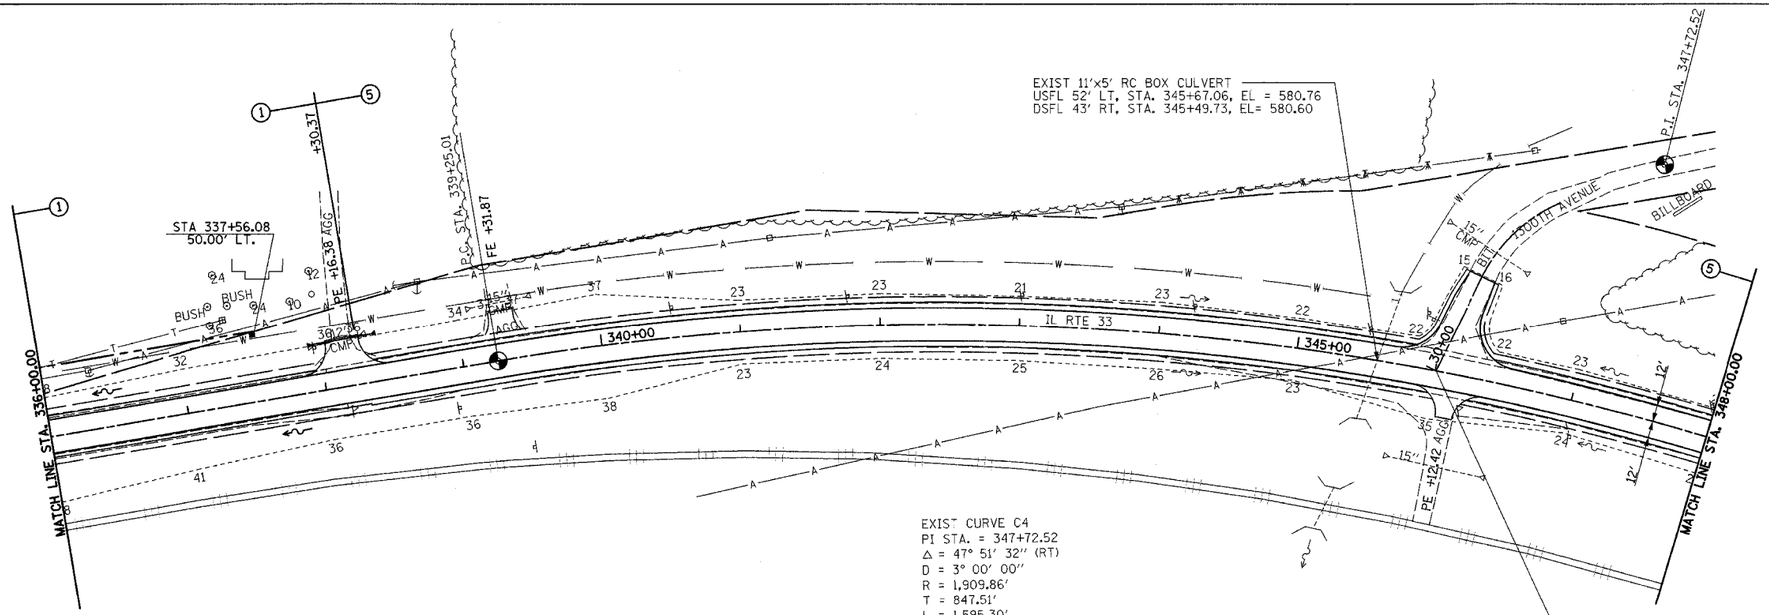

PAVEMENT REMOVAL
1300TH AVE N 187 SQ YD

PERMANENT SURVEY MARKERS, TYPE I
P.C. STA. 339+25.01 1 EACH

PERMANENT SURVEY MARKERS, TYPE II
P.I. STA. 347+72.52 1 EACH

FURNISHING AND ERECTING RIGHT-OF-WAY MARKERS
50' LT STA. 337+56.08 1 EACH

PLAN
SURVEYED
PLOTTED
ALIGNMENT CHECKED
NOTE BOOK
NO.
BY
DATE
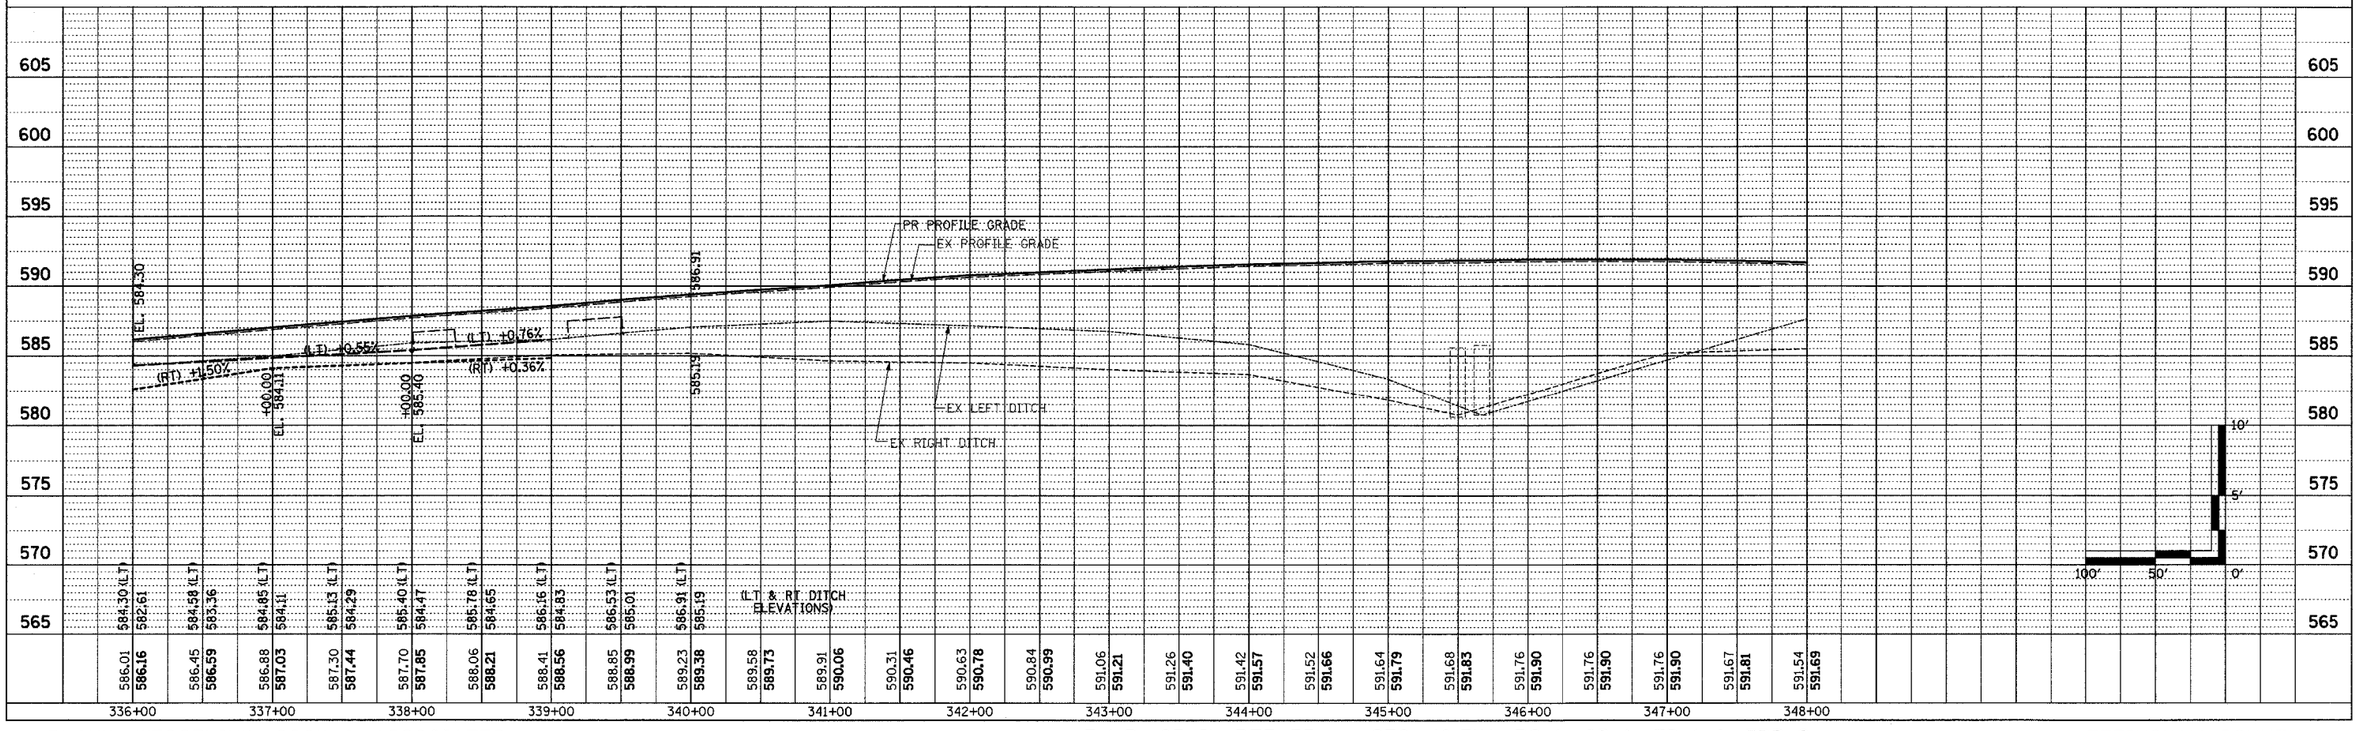
PROFILE
SURVEYED
PLOTTED
GRADES CHECKED
NOTE BOOK
NO.
BY
DATE
STRUCTURE NOTATNS CHKD