F.A.P. RTE.	SECTION	COUNTY	TOTAL SHEETS	SHEET NO.
95	*	EFFINGHAM	409	62

STA. 373+00.00 TO STA. 385+00.00

FED. ROAD DIST. NO. 7 | ILLINOIS | FED. AID PROJECT

*(6,7)Y, RS-1, 6B-1, 7B-1 & 7BR-2

CONTRACT NO. 94356

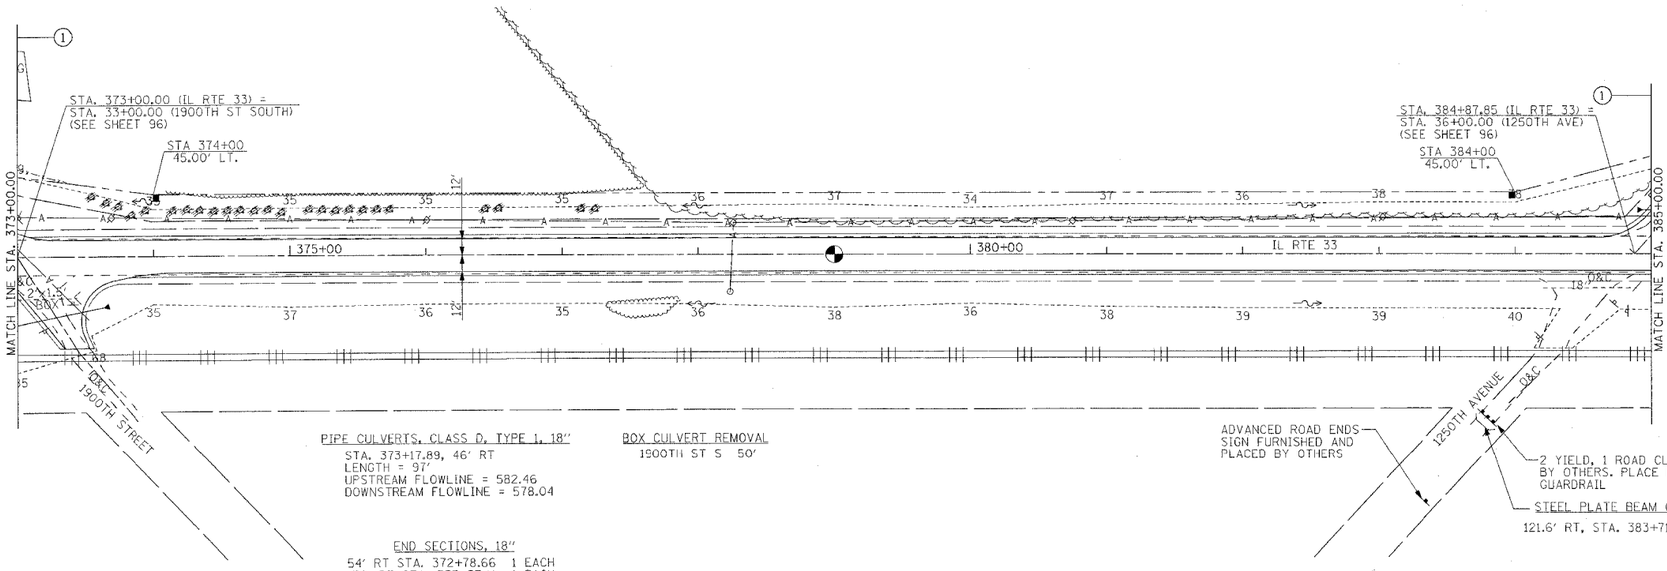

PERMANENT SURVEY MARKERS, TYPE I
P.O.T. STA. 379+00.00 1 EACH

FURNISHING AND ERECTING RIGHT-OF-WAY MARKERS
45' LT STA. 374+00.00 1 EACH
45' LT STA. 384+00.00 1 EACH
TOTAL 2 EACH

PIPE CULVERTS, CLASS D, TYPE 1, 18"
STA. 373+17.89, 46' RT
LENGTH = 97'
UPSTREAM FLOWLINE = 582.46
DOWNSTREAM FLOWLINE = 578.04

BOX CULVERT REMOVAL
1900TH ST S 50'

END SECTIONS, 18"
54' RT STA. 372+78.66 1 EACH
39' RT STA. 373+57.11 1 EACH
TOTAL 2 EACH

ADVANCED ROAD ENDS SIGN FURNISHED AND PLACED BY OTHERS

2 YIELD, 1 ROAD CLOSURE SIGN BY OTHERS. PLACE BEHIND GUARDRAIL

STEEL PLATE BEAM GUARDRAIL, TYPE A (WITH END SHOES)
121.6' RT, STA. 383+71.60 - 129.4' RT, STA. 383+80.30 12.5'

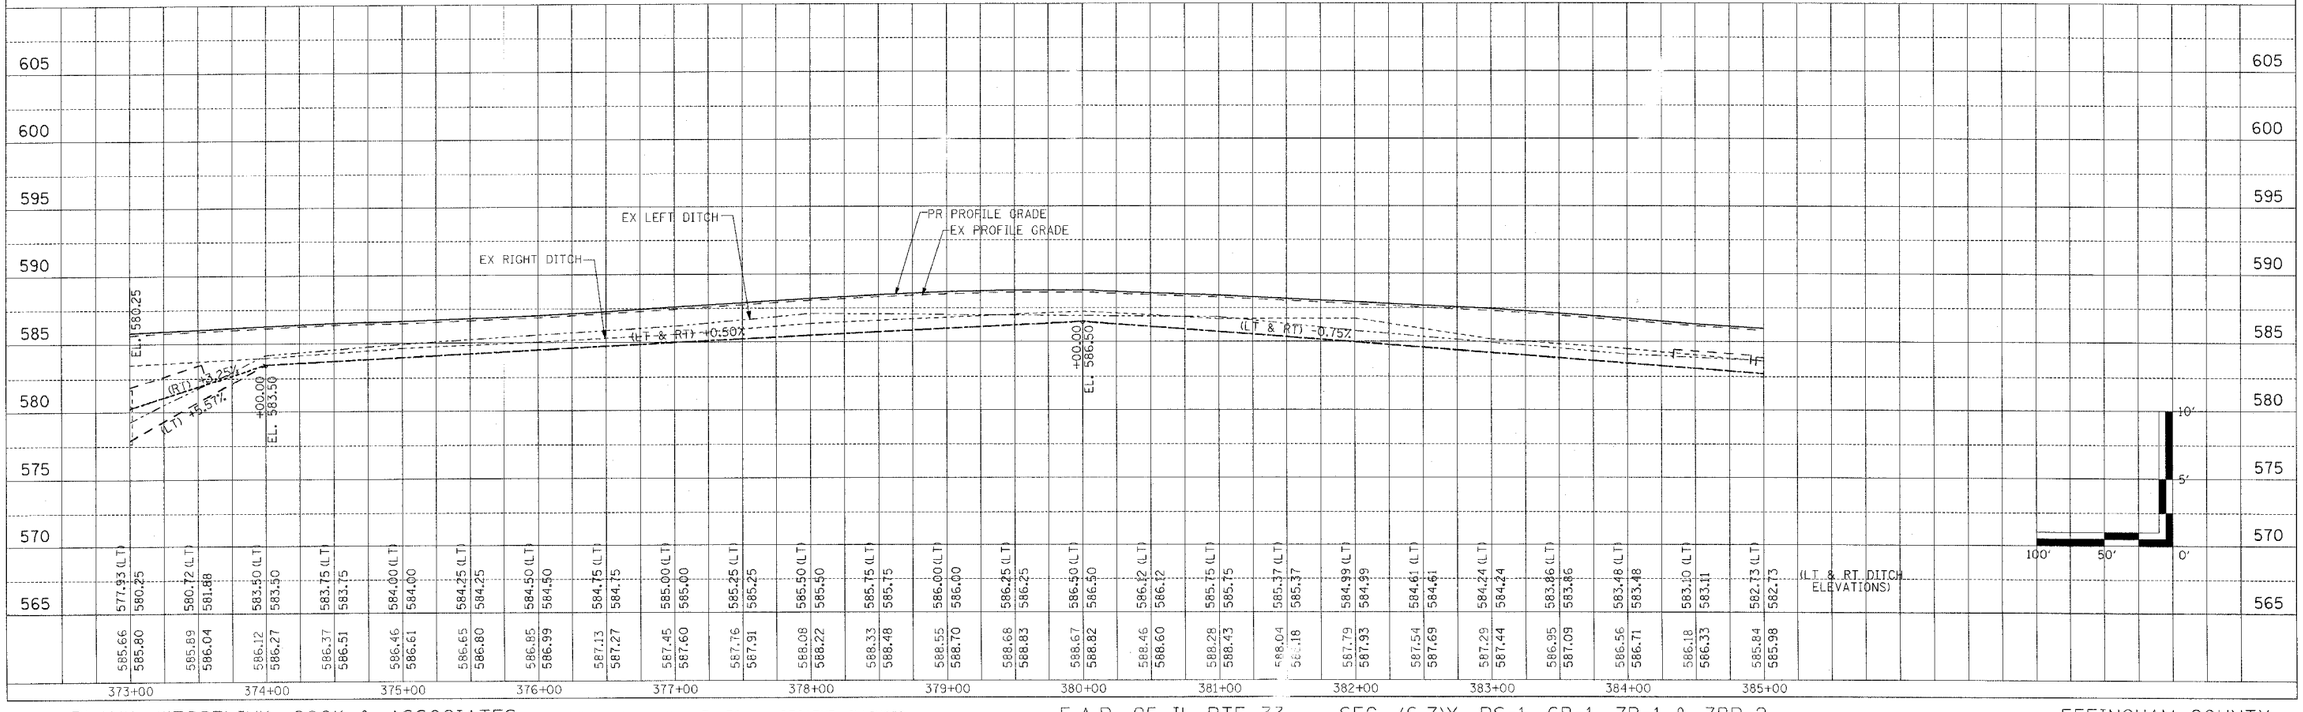

BLANK, WESSELINK, COOK & ASSOCIATES ENGINEERS - CONSULTANTS DECATUR, ILLINOIS

F.A.P. 95 IL RTE 33 SEC. (6,7)Y, RS-1, 6B-1, 7B-1 & 7BR-2

EFFINGHAM COUNTY

Revised 5/11/07

MAINLINE SHEET 20 OF 46