F.A.P. RTE.	SECTION	COUNTY	TOTAL SHEETS	SHEET NO.
95	*	EFFINGHAM	409	84
STA. 635+00.00		TO STA. 647+00.00		
FED. ROAD DIST. NO. 7	ILLINOIS	FED. AID PROJECT		

*(6,7)Y, RS-1, 6B-1, 7B-1 & 7BR-2

CONTRACT NO. 94356

50 0 50 100

N

PLAN — DRAFTED, PLOTTED, ALIGMENT CHECKED, NOTE BOOK, NO.____, CADD FILE NAME, BY, DATE

PROFILE — DRAFTED, PLOTTED, GRADES CHECKED, NOTE BOOK, NO.____, BLANK WORD, STRUCTURE NOTATNS CHKD, BY, DATE

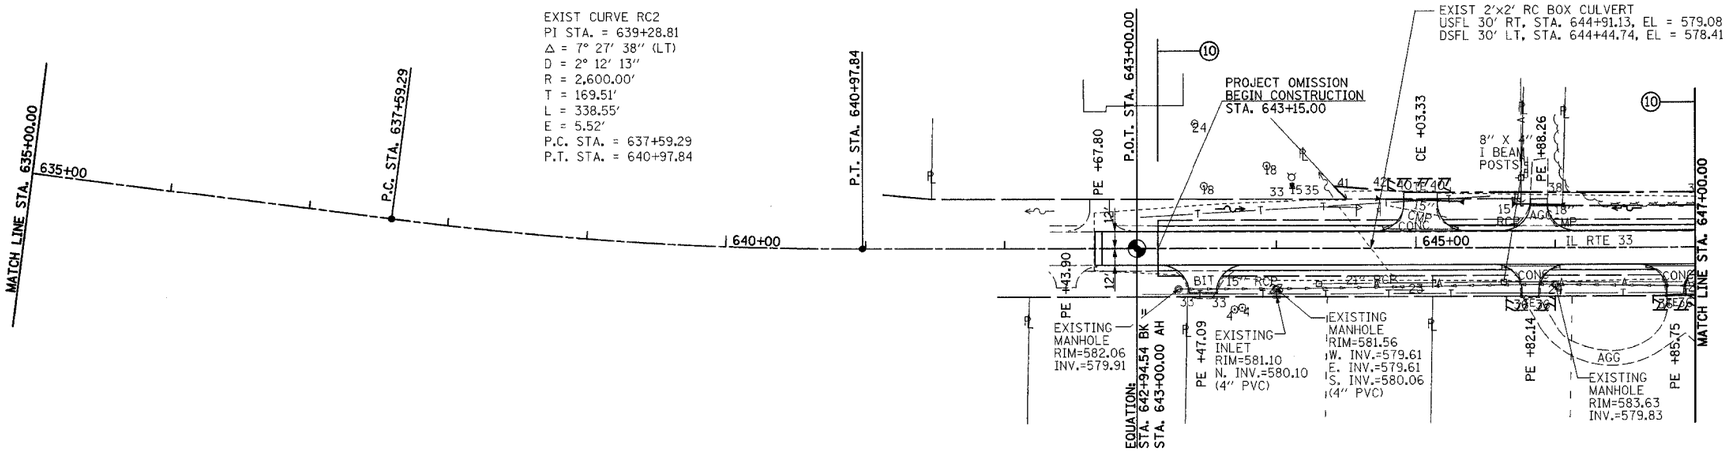

PERMANENT SURVEY MARKER, TYPE I
P.O.T. STA. 643+00.00 (AH) 1 EACH

BITUMINOUS SURFACE REMOVAL - BUTT JOINT
STA. 642+64.54 - STA. 642+94.54 80 SQ YD
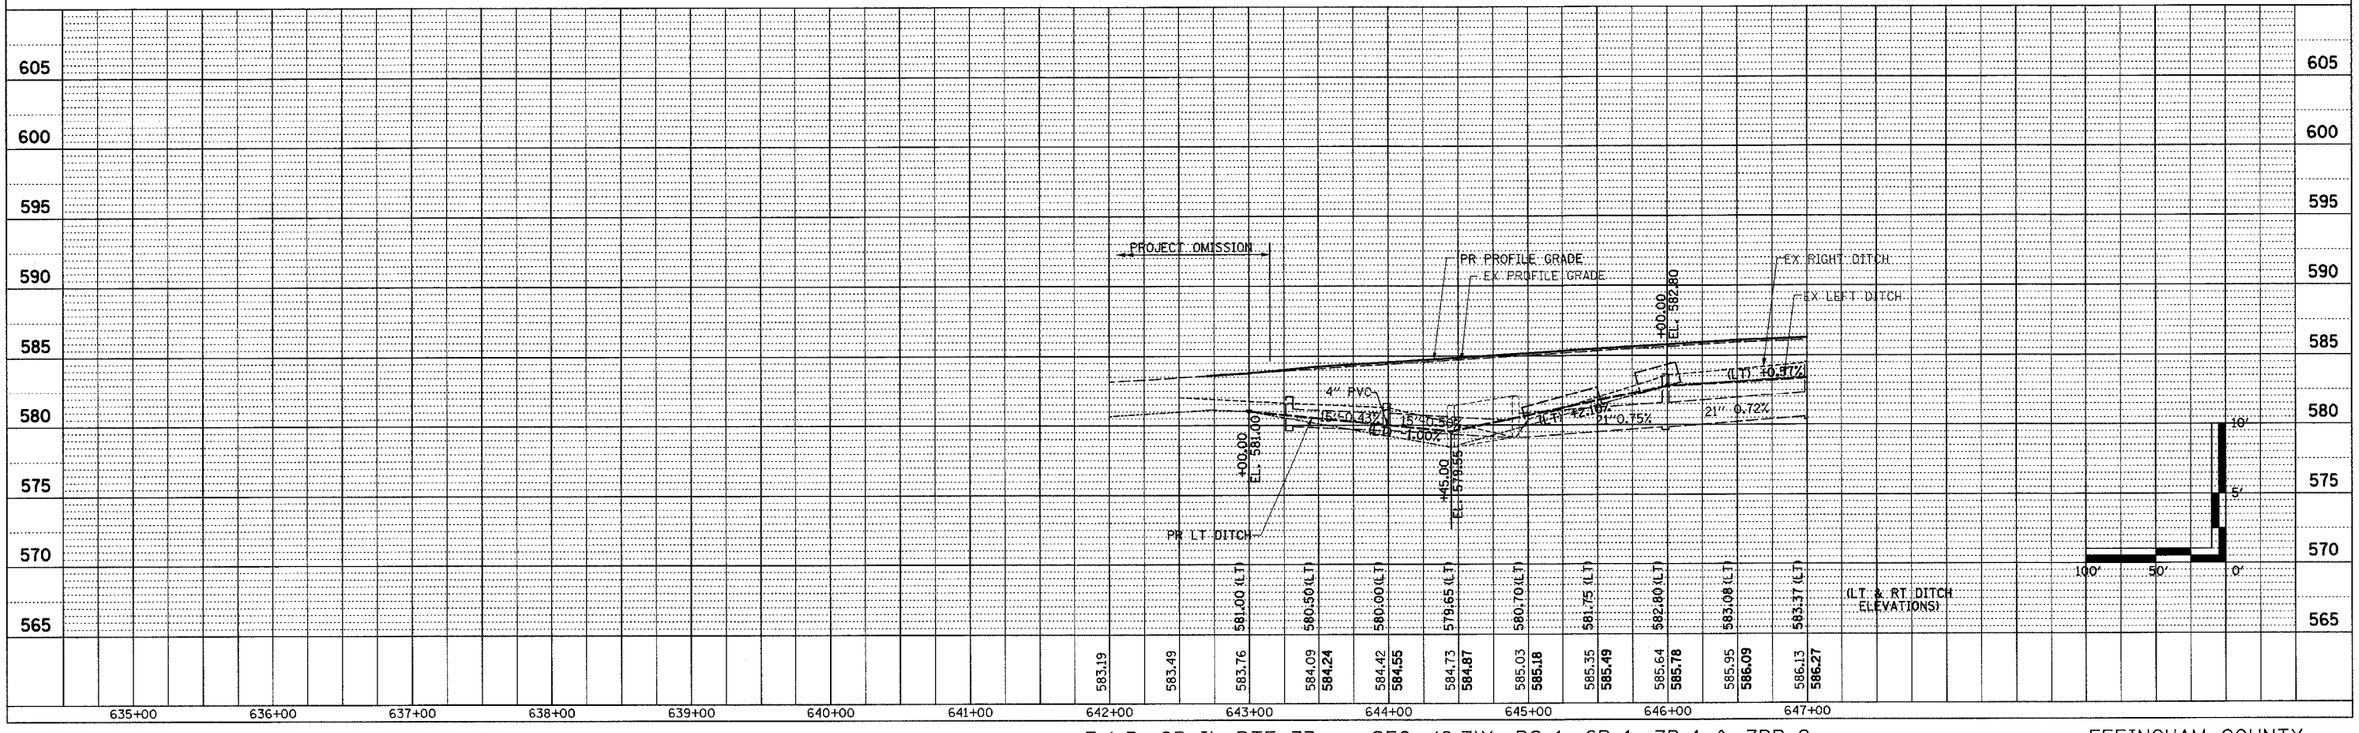
TEMPORARY RAMP
STA. 642+64.54 - STA. 642+69.54 13 SQ YD