F.A.P. RTE.	SECTION	COUNTY	TOTAL SHEETS	SHEET NO.
95	*	EFFINGHAM	409	105A
FED. ROAD DIST. NO. 7	ILLINOIS	FED. AID PROJECT		

* (6,7)Y, RS-1, 6B-1, 7B-1 & 7BR-2

CONTRACT NO. 94356

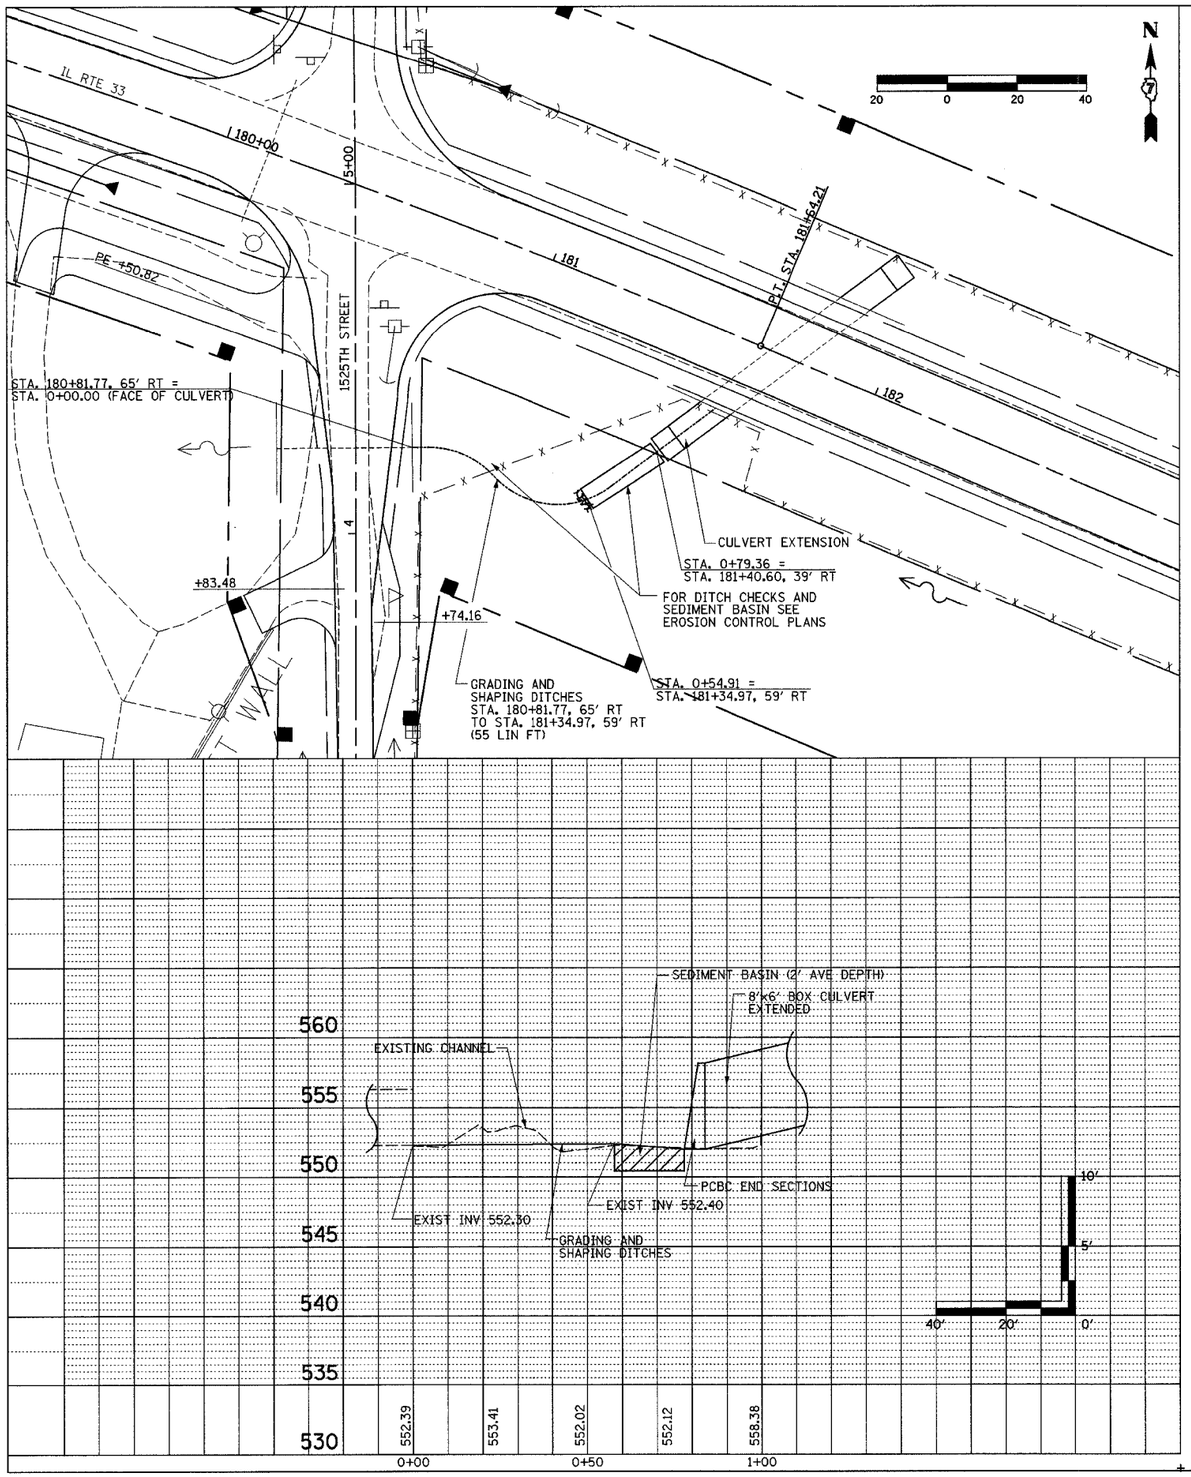

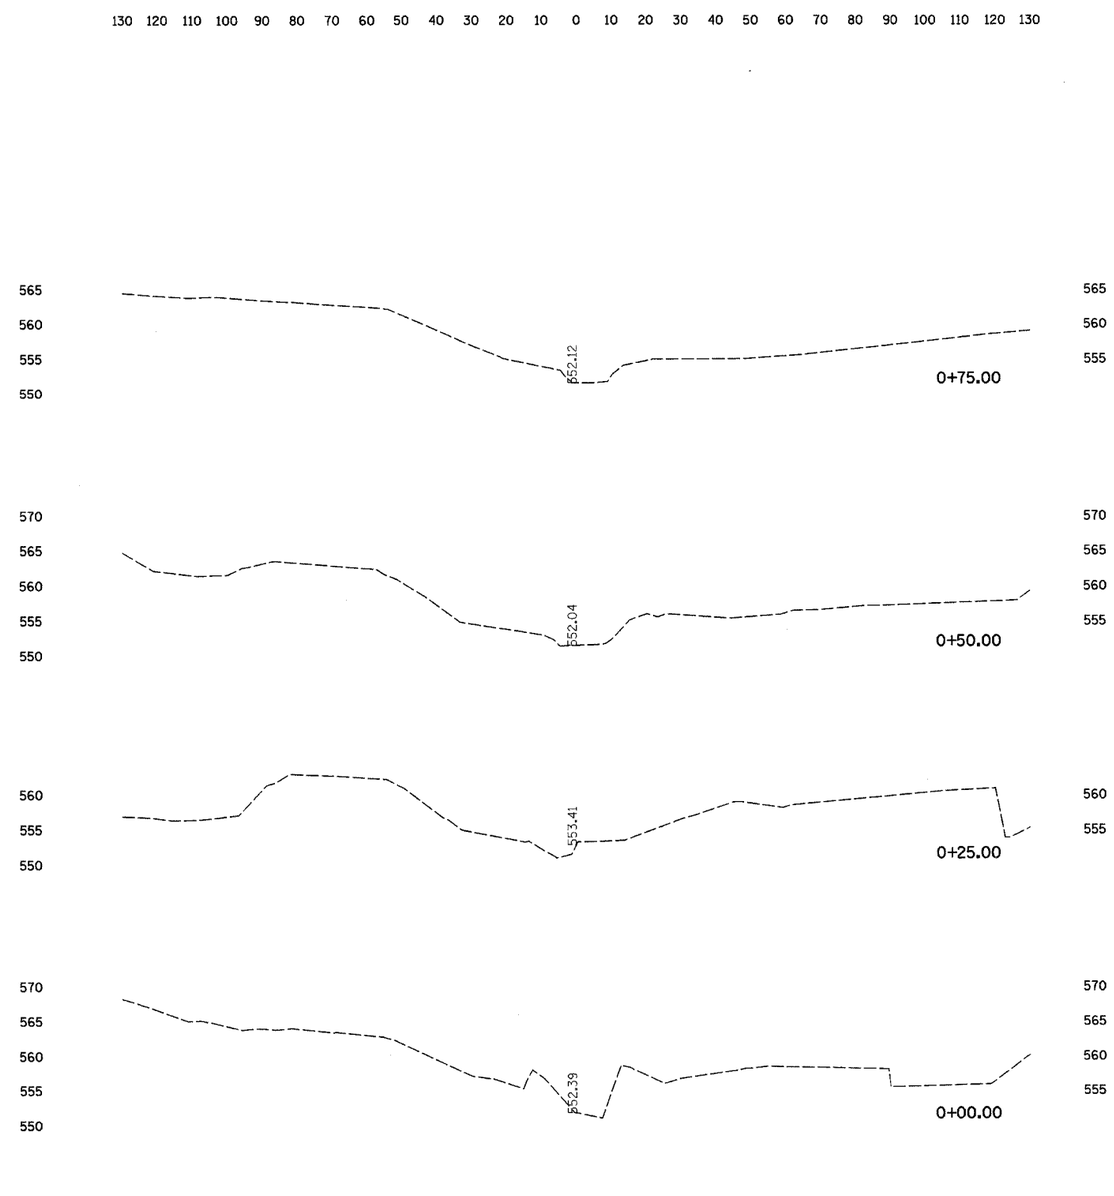

PLAN — SURVEYED / PLOTTED / ALIGNMENT CHECKED / RT. OF WAY CHECKED / CADD FILE NAME — NOTE BOOK NO. — BY — DATE

PROFILE — SURVEYED / PLOTTED / GRADES CHECKED / B.M. NOTED / STRUCTURE NOTATNS CHKD — NOTE BOOK NO. — BY — DATE

BLANK, WESSELINK, COOK & ASSOCIATES ENGINEERS - CONSULTANTS DECATUR, ILLINOIS

F.A.P. 95 IL RTE 33 SEC. (6,7)Y, RS-1, 6B-1, 7B-1 & 7BR-2

EFFINGHAM COUNTY

MISCELLANEOUS DRAINAGE