F.A.P. RTE.	SECTION	COUNTY	TOTAL SHEETS	SHEET NO
95	7B-1	EFFINGHAM	409	351
FED. ROAD DIST. NO. 7	ILLINOIS	FED. AID PROJECT		

CONTRACT NO. 94356

SHEET NO. 6
SHEETS 18

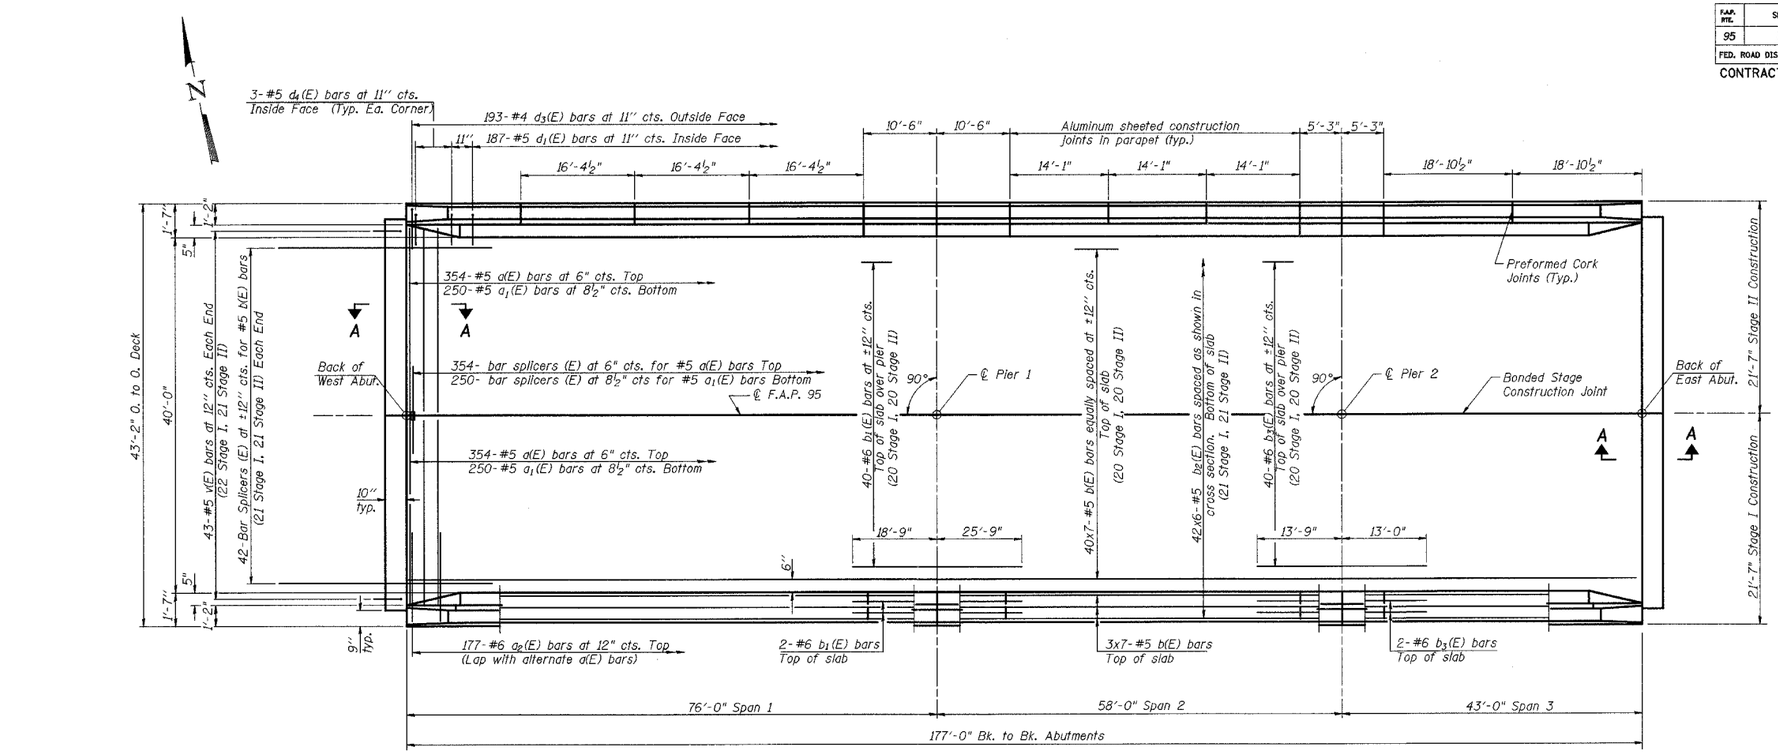

PLAN

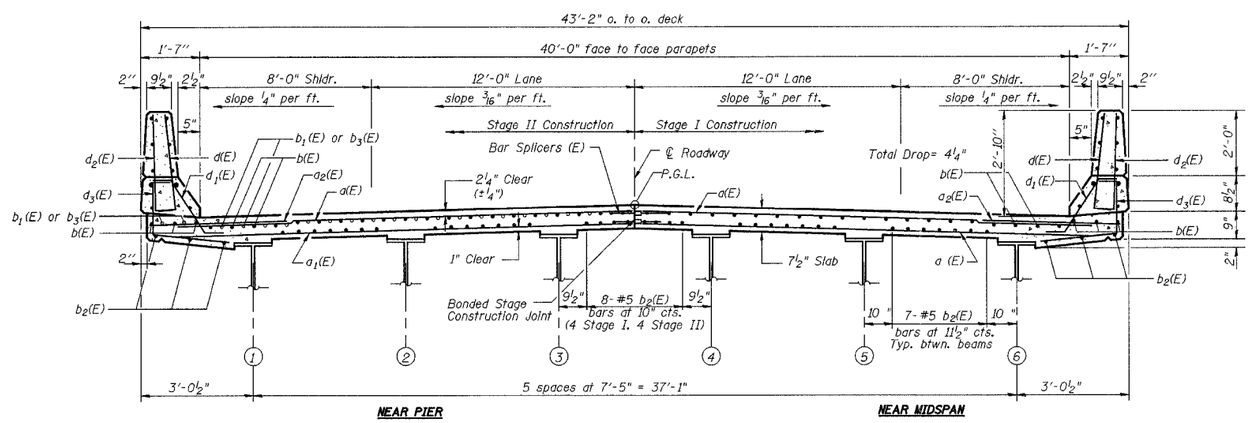

NEAR PIER NEAR MIDSPAN

CROSS SECTION
(Looking East)

MIN BAR LAPS

#5 bar= 1'-8"
#6 bar= 2'-0"

Notes:
See Sheet 7 of 18 for superstructure details and Bill of Material.
Bars indicated thus 40 x 7-#5 etc. indicates 40 lines of bars with 7 lengths per line.
See Sheet 7 of 18 for parapet reinforcement and Section A-A.
Work this sheet with Sheet 7 of 18.

ILLINOIS DEPARTMENT OF TRANSPORTATION

SUPERSTRUCTURE
ILLINOIS ROUTE 33 OVER
BIG SALT CREEK
F.A.P. ROUTE 95
SECTION 7B-1
EFFINGHAM COUNTY
STA. 146+62.50
STRUCTURE NUMBER 025-0101

DATE: OCT. 2003

DRAWN BY: MLO/NJV
CHECKED BY: PBB/SJK