F.A.P. RTE.	SECTION	COUNTY	TOTAL SHEETS	SHEET NO.
95	7BR-2	EFFINGHAM	409	370
FED. ROAD DIST. NO. 7	ILLINOIS	FED. AID PROJECT		

SHEET NO. 8
SHEETS 8

CONTRACT NO. 94356

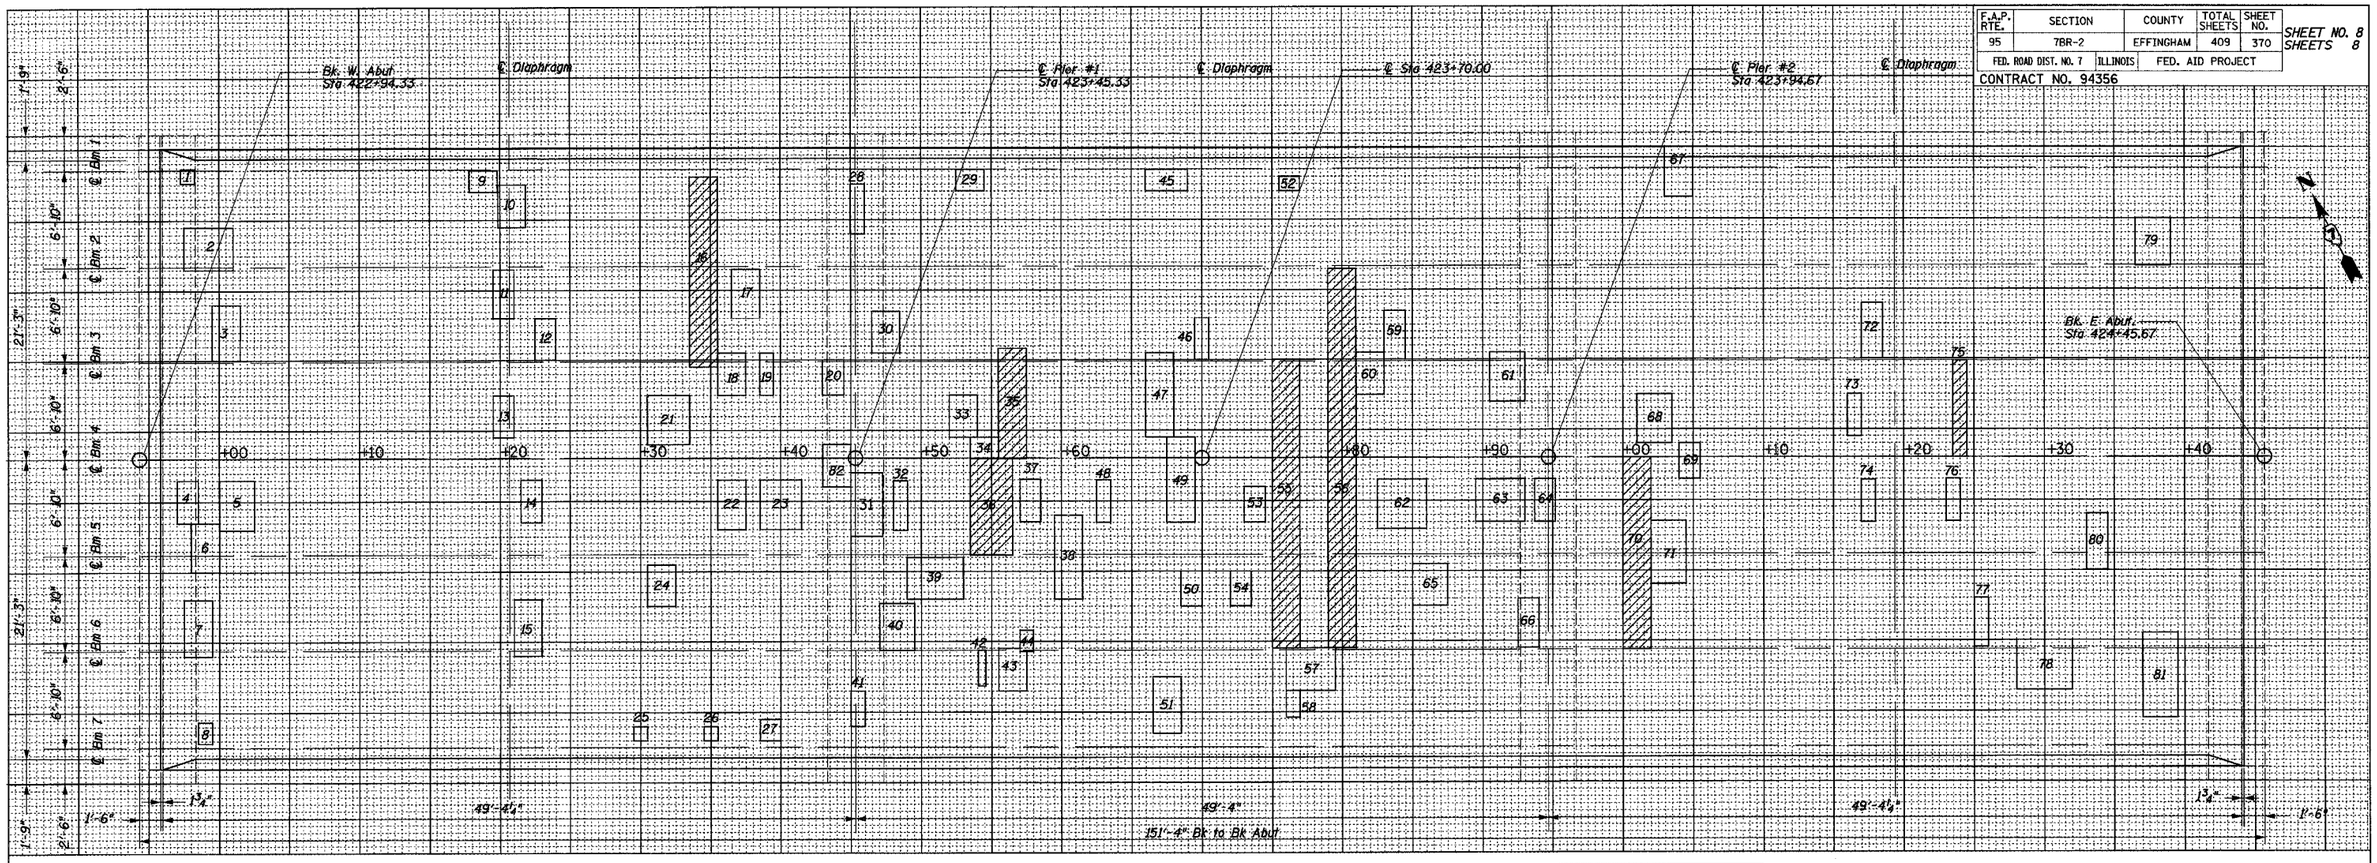

PATCH NO.	SIZE (FT X FT)	DECK SLAB REPAIR (PARTIAL DEPTH) SQ YD	DECK SLAB REPAIR (FULL DEPTH TY 1) SQ YD	DECK SLAB REPAIR (FULL DEPTH TY 2) SQ YD	
1	1 X 1	0.1			
2	3.5 X 3	1.2			
3	2 X 4	0.9			
4	1.5 X 3	0.5			
5	2.5 X 3.5	1.0			
6	2 X 3.5	0.8			
7	2 X 4	0.9			
8	1 X 1.5	0.2			
9	2 X 1.5	0.3			
10	2 X 3	0.7			
11	1.5 X 3.5	0.6			
12	1.5 X 3	0.5			
13	1.5 X 3	0.5			
14	1.5 X 3	0.5			
15	2 X 4	0.9			
16	2 X 12.5			2.8	
17	2 X 3.5	0.8			
18	2 X 3	0.7			
19	1 X 3	0.3			
20	1.5 X 2.5	0.4			
21	3 X 3.5			1.2	
22	2 X 3.5	0.8			
23	3 X 3.5	1.2			

PATCH NO.	SIZE (FT X FT)	DECK SLAB REPAIR (PARTIAL DEPTH) SQ YD	DECK SLAB REPAIR (FULL DEPTH TY 1) SQ YD	DECK SLAB REPAIR (FULL DEPTH TY 2) SQ YD	
24	2 X 3	0.7			
25	1 X 1	0.1			
26	1 X 1	0.1			
27	1.5 X 1.5	0.3			
28	1 X 3.5	0.4			
29	2 X 1.5	0.3			
30	2 X 3	0.7			
31	2 X 4.5	1.0			
32	1 X 3.5	0.4			
33	2 X 3	0.7			
34	2 X 1.5	0.3			
35	2 X 8			1.8	
36	3 X 6.8			2.3	
37	1.5 X 3	0.5			
38	2 X 6	1.3			
39	4 X 3	1.3			
40	2.5 X 3.5	1.0			
41	1 X 2.5	0.3			
42	0.5 X 2.5	0.1			
43	2 X 3	0.7			
44	1 X 1.5	0.2			
45	3 X 1.5	0.5			
46	1 X 3	0.3			

PATCH NO.	SIZE (FT X FT)	DECK SLAB REPAIR (PARTIAL DEPTH) SQ YD	DECK SLAB REPAIR (FULL DEPTH TY 1) SQ YD	DECK SLAB REPAIR (FULL DEPTH TY 2) SQ YD	
47	2 X 6	1.3			
48	1 X 3	0.3			
49	2 X 6	1.3			
50	1.5 X 2.5	0.4			
51	2 X 4	0.9			
52	1.5 X 1	0.2			
53	1.5 X 2.5	0.4			
54	1.5 X 2.5	0.4			
55	2 X 20.5			4.6	
56	2 X 27.5			6.1	
57	3.5 X 3	1.2			
58	1 X 2	0.2			
59	1.5 X 3.5	0.6			
60	2 X 3	0.7			
61	2.5 X 3.5	1.0			
62	3.5 X 3.5	1.4			
63	3.5 X 3	1.2			
64	1.5 X 3	0.5			
65	2.5 X 3	0.8			
66	1.5 X 3.5	0.6			
67	2 X 3.5	0.8			
68	2.5 X 3.5	1.0			
69	1.5 X 2.5	0.4			

PATCH NO.	SIZE (FT X FT)	DECK SLAB REPAIR (PARTIAL DEPTH) SQ YD	DECK SLAB REPAIR (FULL DEPTH TY 1) SQ YD	DECK SLAB REPAIR (FULL DEPTH TY 2) SQ YD	
70	2 X 13.5			3.0	
71	2.5 X 4.5	1.3			
72	1.5 X 4	0.7			
73	1 X 3	0.3			
74	1 X 3	0.3			
75	1 X 6.8			0.8	
76	1 X 3	0.3			
77	1 X 3.5	0.4			
78	4 X 3.5	1.6			
79	2.5 X 3.3	0.9			
80	1.5 X 4	0.7			
81	2 X 6	1.7			
82	2 X 2	0.4			
	TOTALS	49.2	0	22.6	

PATCH NO.	SIZE (FT X FT)	DECK SLAB REPAIR (PARTIAL DEPTH) SQ YD	DECK SLAB REPAIR (FULL DEPTH TY 1) SQ YD	DECK SLAB REPAIR (FULL DEPTH TY 2) SQ YD	

SURVEY DATE
JANUARY 18, 2001

PATCHING LEGEND

Partial Depth (For Information Only)

Full Depth

The sizes shown graphically above are approximate. See table for actual sizes.

Areas of deck repairs shown are estimated. Actual areas of Deck Repair will vary in field. The engineer shall show actual locations of deck repairs on as-built plans.

BRIDGE DECK PATCHING
IL ROUTE 33 OVER
LITTLE SALT CREEK
F.A.P. 95 - SECTION 7BR-2
EFFINGHAM COUNTY
SN 025-0082

BLANK, WESSELINK, COOK & ASSOCIATES ENGINEERS - CONSULTANTS DECATUR, ILLINOIS