F.A.P. RTE.	SECTION	COUNTY	TOTAL SHEETS	SHEET NO.
95	*	EFFINGHAM	409	397
FED. ROAD DIST. NO. 7	ILLINOIS	FED. AID PROJECT		

* (6,7)Y, RS-1, 6B-1, 7B-1 &7BR-2

CONTRACT NO. 94356

T 7 N R 7 E 3rd PM BISHOP TWP

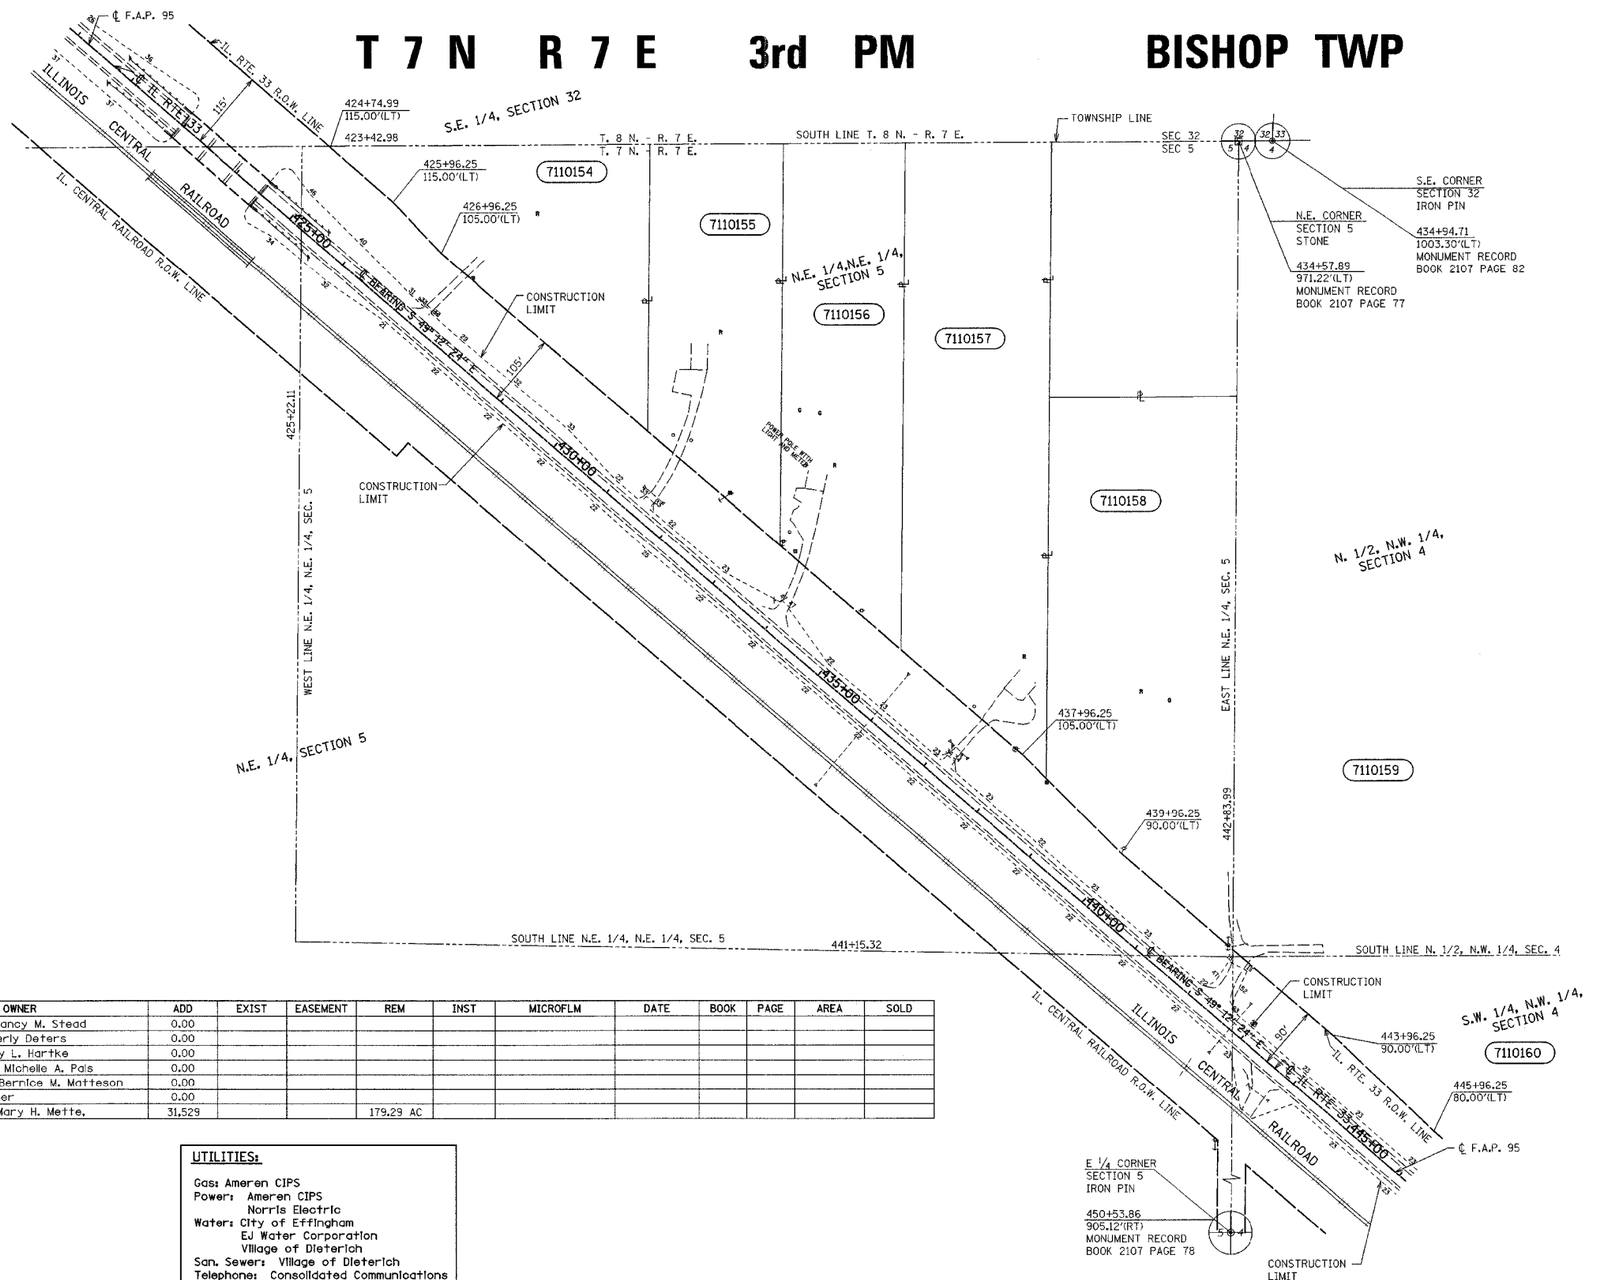

PARCEL	OWNER	ADD	EXIST	EASEMENT	REM	INST	MICROFLM	DATE	BOOK	PAGE	AREA	SOLD
7110154	Matthew B. and Nancy M. Stead	0.00										
7110155	Patrick and Kimberly Deters	0.00										
7110156	Ronald L and Mary L. Hartke	0.00										
7110157	Anthony Earl and Michelle A. Pais	0.00										
7110158	Walter Dean and Bernice M. Matteson	0.00										
7110159	Leonard A. Brummer	0.00										
7110160	Lawrence L and Mary H. Mette.	31.529			179.29 AC							

UTILITIES:

Gas: Ameren CIPS
Power: Ameren CIPS
Norris Electric
Water: City of Effingham
EJ Water Corporation
Village of Dieterich
San. Sewer: Village of Dieterich
Telephone: Consolidated Communications
Frontier Communications
Montrose Mutual
CATV: Clear Vision Systems Inc.
Pipeline: Trunkline Gas
Marathon Pipeline

(R) RECORDED DISTANCE
- IRON PIN
- IRON PIPE
- NAIL
- STONE

NOTE: ALL AREAS ARE IN SQUARE FEET UNLESS OTHERWISE NOTED.

NOTE: TEMPORARY EASEMENTS ARE NEEDED AS A WORK AREA

NOTE: ALL BEARINGS ARE REFERENCED TO THE ILLINOIS STATE PLANE COORDINATE SYSTEM EAST ZONE DATUM OF 1983.

RIGHT OF WAY PLANS
FAP ROUTE 95
PROJECT SECTION (5,6,7) Y RS-1
STATION 422+00 TO
STATION 445+00
COUNTY EFFINGHAM
SCALE 1"=100' SHEET 15 OF 27

DGN-SPEC
DATE

DRAWN BY K.M.S.
WRITTEN BY
CHECKED BY T.T.P.
INSPECTED BY T.T.P.

JOB NO. R-97-010-01 CONTRACT NO 94356

VASCONCELLES ENGINEERING CORPORATION (VEC* 250-021) ENGINEERS - CONSULTANTS SPRINGFIELD, ILLINOIS