F.A.U. RTE.	SECTION	COUNTY	TOTAL SHEETS	SHEET NO.
8419	99-00048-01-PV	FAYETTE	142	68
STA.	TO STA.			
FED. ROAD DIST. NO.	ILLINOIS	FED. AID PROJECT		

CONTRACT NO. 95500

REVISED 4-13-07

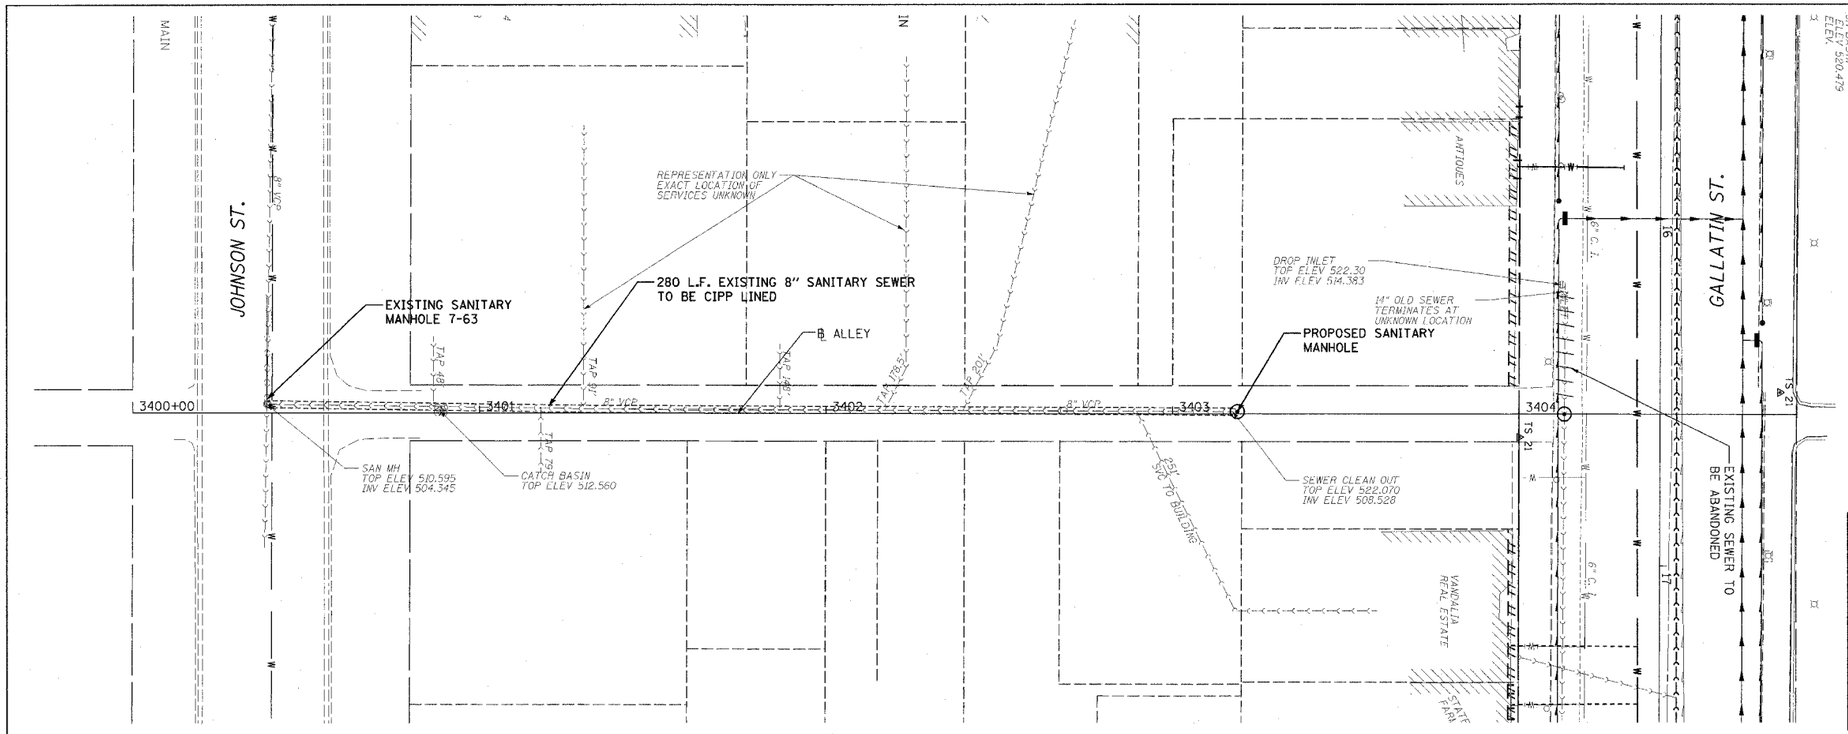

LEGEND

- PROPOSED SEWER
- EXISTING SEWER TO BE LINED
- EXISTING SEWER TO REMAIN
- PROPOSED MANHOLE
- EXISTING MANHOLE TO BE REPLACED
- POINT REPAIR
- EXISTING SEWER TO BE ABANDONED

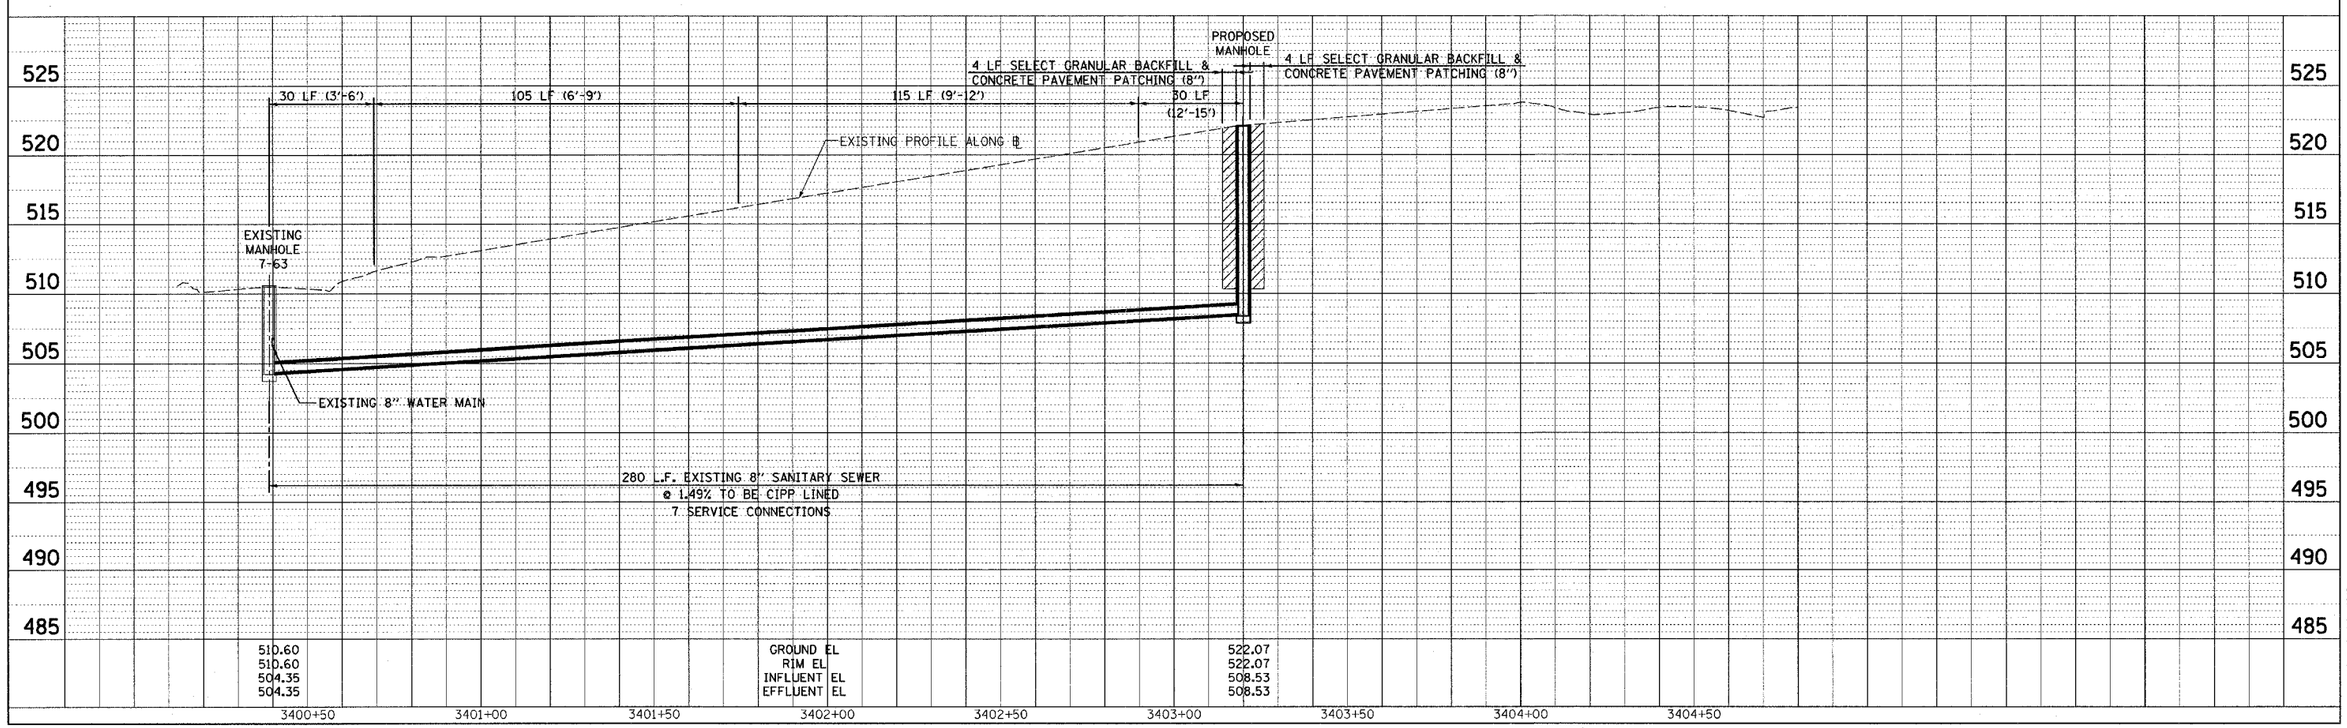

PLAN	SURVEYED	DATE
	PLOTTED	
	CHECKED	
NOTE BOOK	R.O.W. NOTED	
NO.	CADD TILE NAME	

PROFILE	SURVEYED	BY	DATE
	PLOTTED		
	CHECKED		
NOTE BOOK	B.M. NOTED		
NO.	STRUCTURE NOTATIONS CHKD		

CADD FILE: 74812/SanS_Alley3-4.dgn
PLOTTED: 5/9/2007

H.M. & G. NO. 4812

HENRY, MEISENHEIMER & GENDE, INC. 1075 LAKE ROAD CARLYLE, ILLINOIS 62231 (618) 594-3711 WWW.HMGENGINEERS.COM

SANITARY SEWER - ALLEY BETWEEN 3RD AND 4TH STREET

SS1