F.A.U. RTE.	SECTION	COUNTY	TOTAL SHEETS	SHEET NO.
9024	05-00187-01-RP	MADISON	79	45
FED. ROAD DIST. NO.	ILLINOIS	FED. AID PROJECT		

CONTRACT NO. 97298

FINAL SURVEY BY DATE
SURVEYED
PLOTTED
NOTE BOOK
AREAS PLATE
AREAS CHECKED
NO.

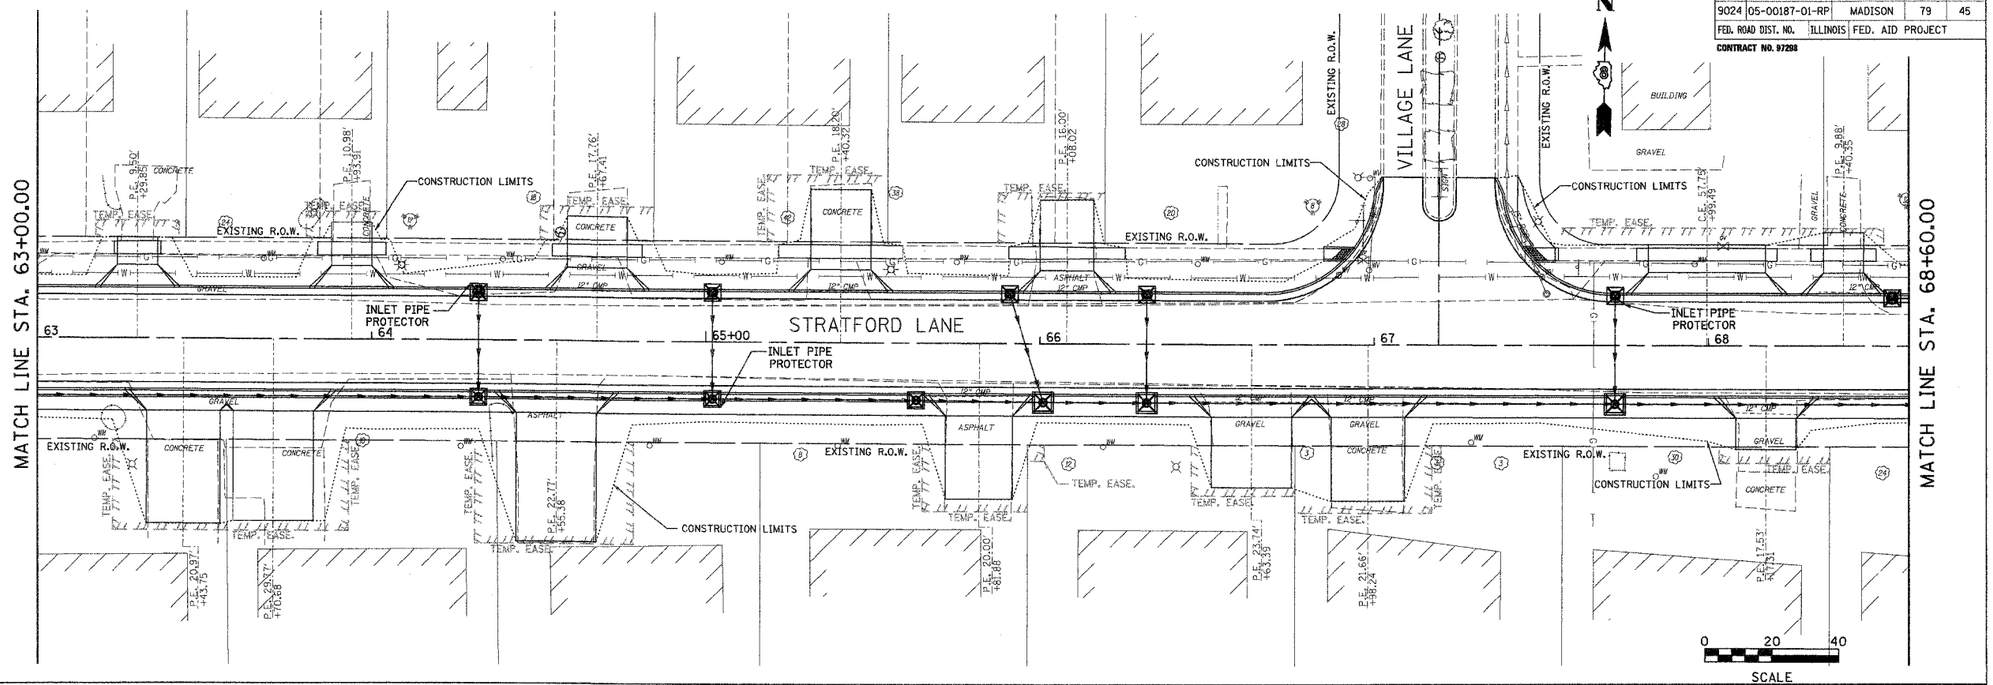

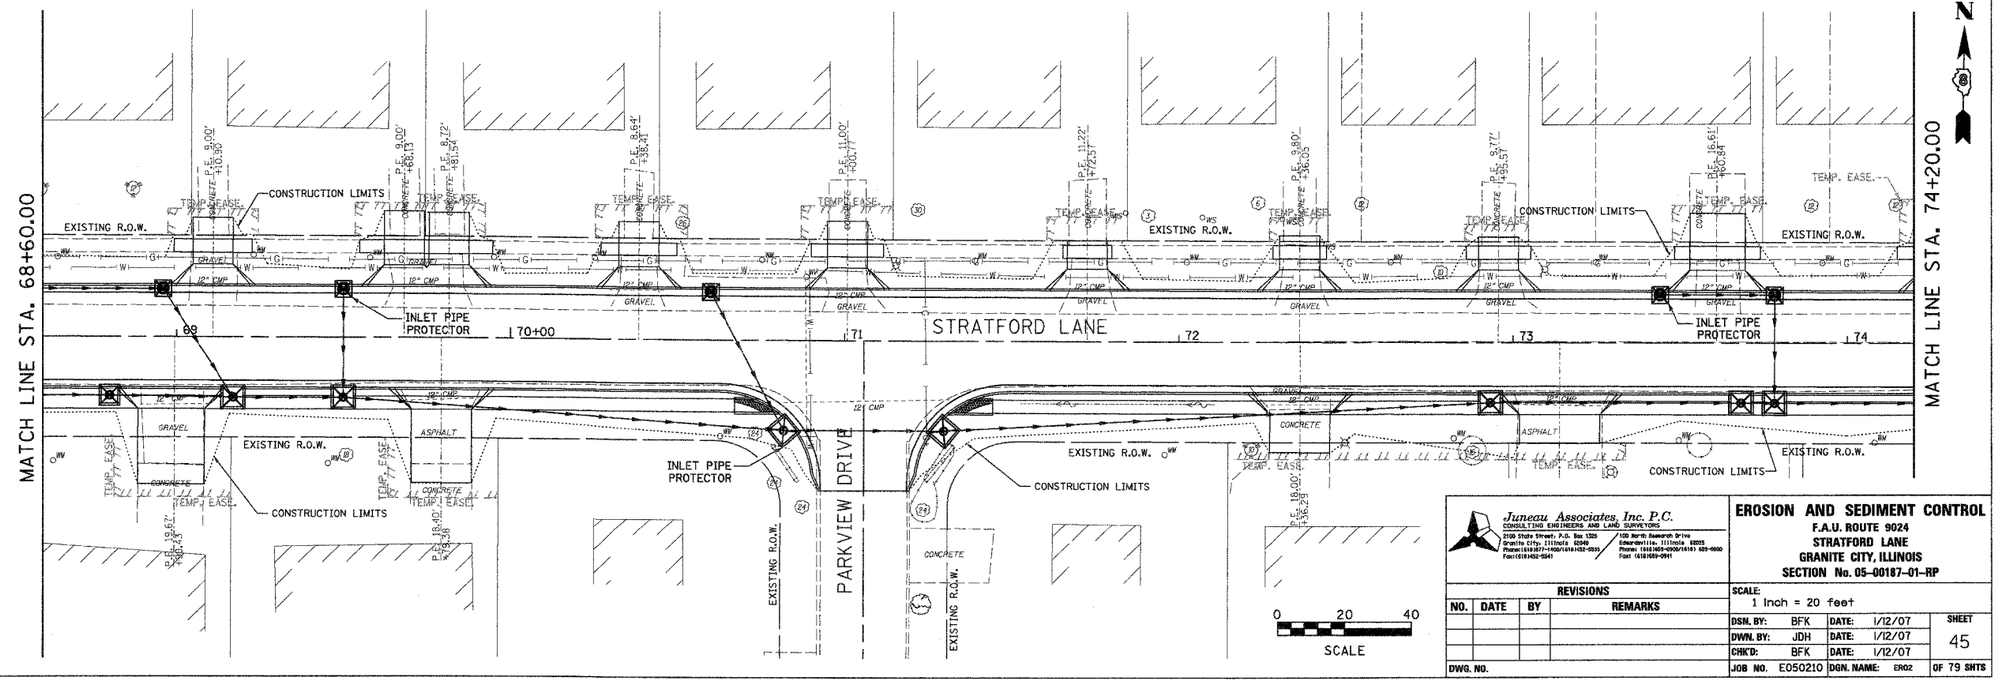

ORIGINAL SURVEY
SURVEYED
PLOTTED
NOTE BOOK
AREAS PLATE
AREAS CHECKED
NO.
BY
DATE

Juneau Associates, Inc. P.C.
CONSULTING ENGINEERS AND LAND SURVEYORS
8100 State Street, P.O. Box 1325, Granite City, Illinois 62040, Phone: (618)877-4400/(618)452-0535, Fax: (618)452-0941
100 North Kenmark Drive, Edwardsville, Illinois 62025, Phone: (618)659-0900/(618) 655-0600, Fax: (618)659-0941

REVISIONS			
NO.	DATE	BY	REMARKS
DWG. NO.			

EROSION AND SEDIMENT CONTROL

F.A.U. ROUTE 9024
STRATFORD LANE
GRANITE CITY, ILLINOIS
SECTION No. 05-00187-01-RP

SCALE: 1 inch = 20 feet				
DSN. BY:	BFK	DATE:	1/12/07	SHEET 45
DWN. BY:	JDH	DATE:	1/12/07	
CHK'D:	BFK	DATE:	1/12/07	
JOB NO.	E050210	DGN. NAME:	ERO2	OF 79 SHTS