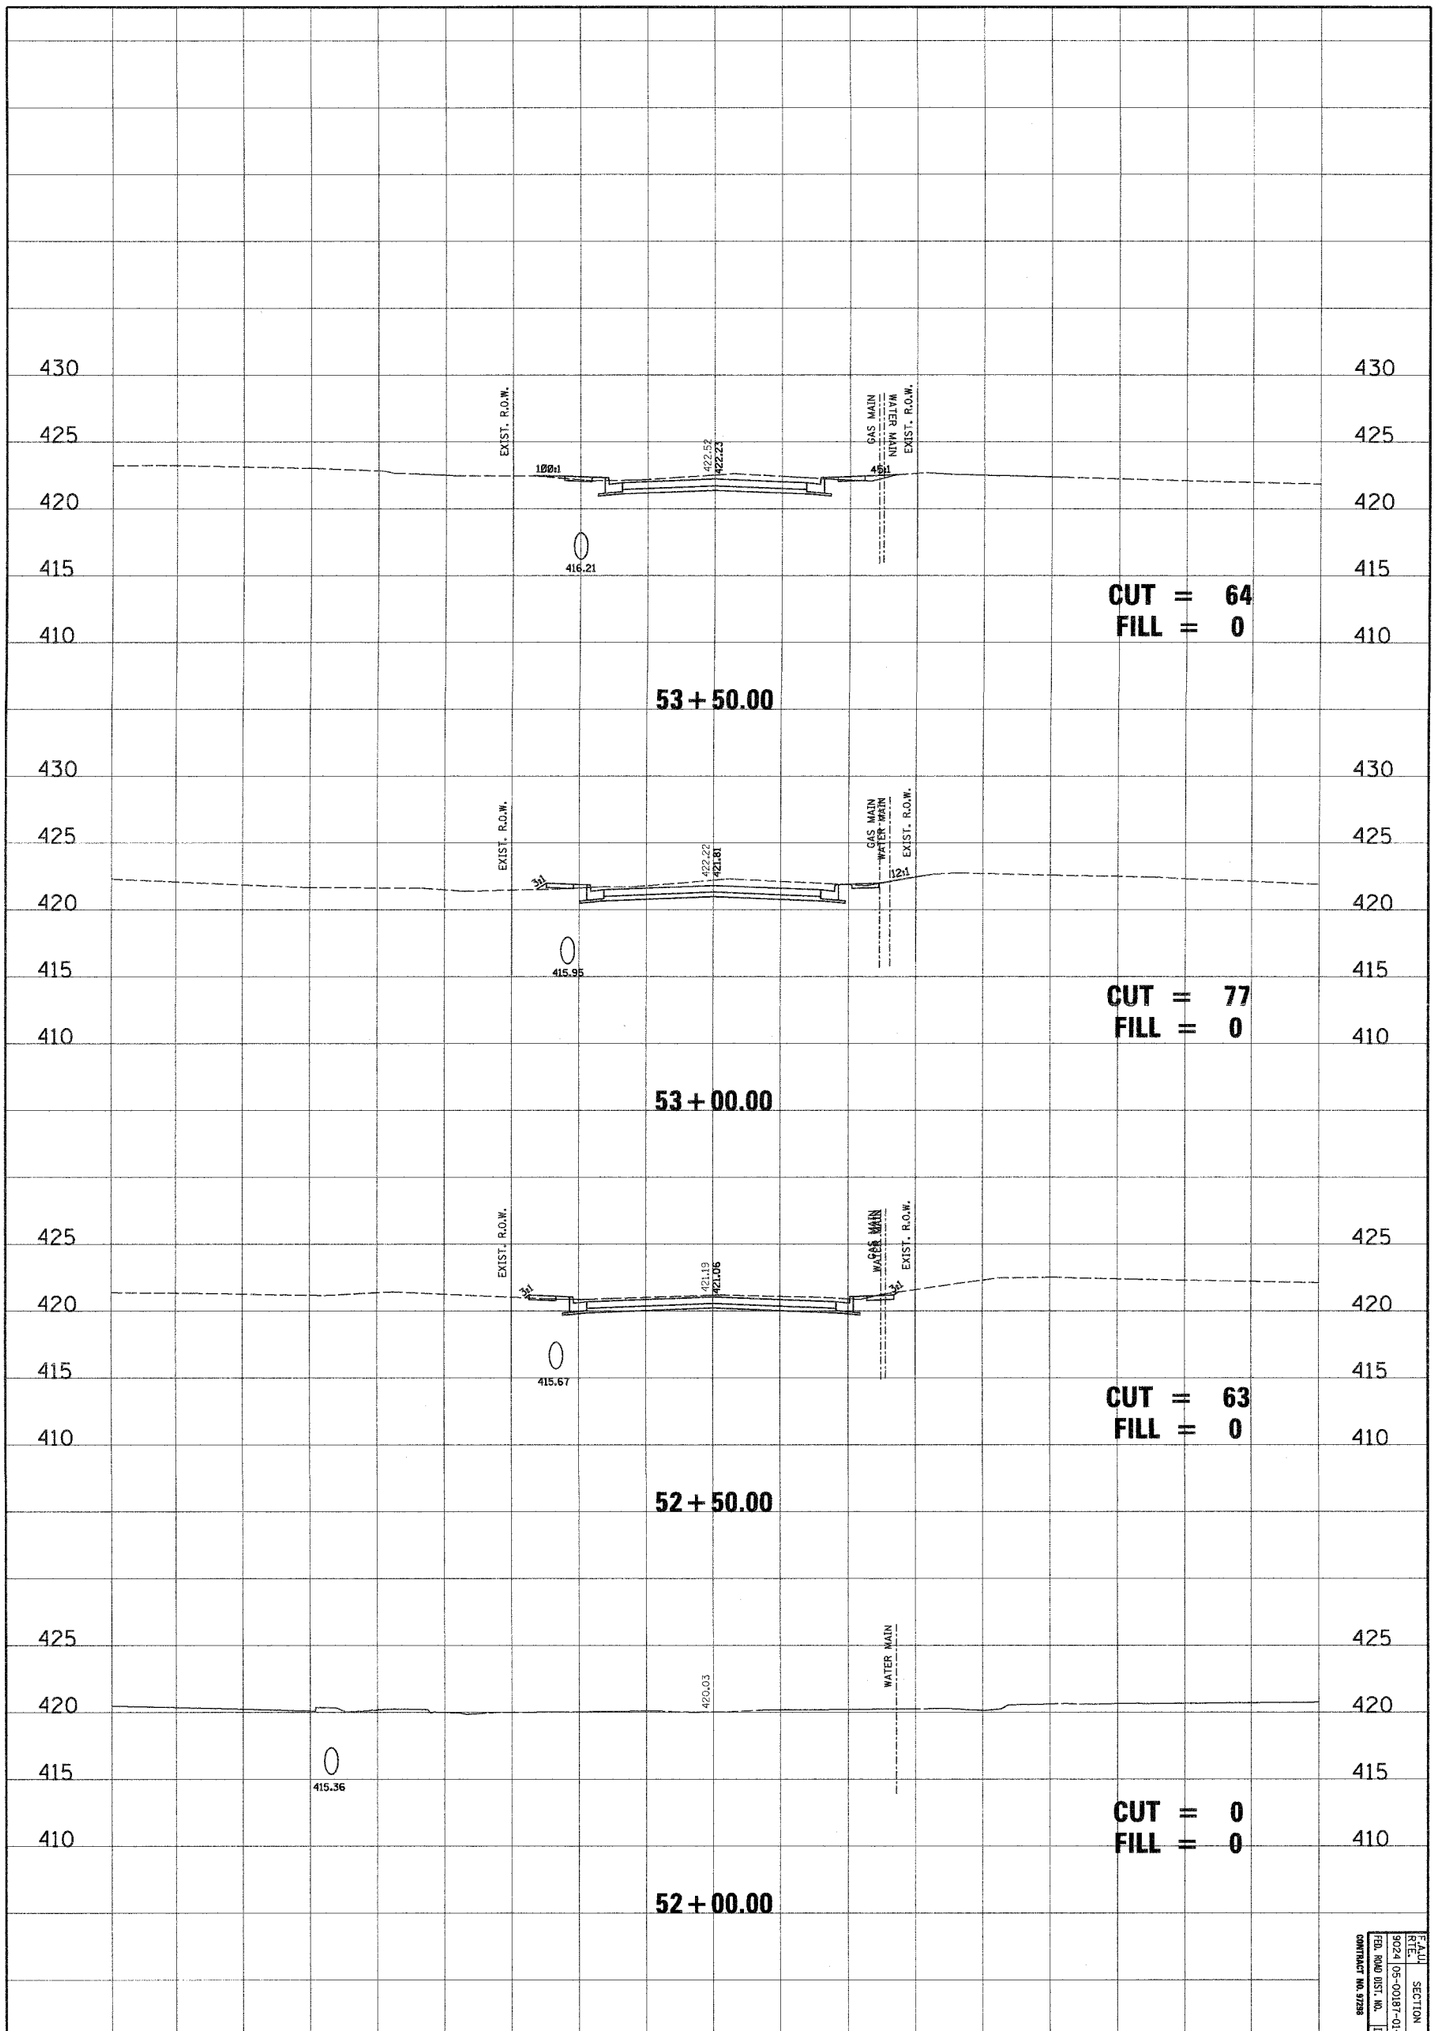

STRATFORD LANE
CROSS SECTIONS

Juneau Associates, Inc. P.C.
CONSULTING ENGINEERS AND LAND SURVEYORS
2100 State Street, P.O. Box 1325, Granite City, Illinois 62040
Phone: (618) 877-1500 / (618) 452-9535, Fax: (618) 452-0941
150 North Roosevelt Drive, Aberdeen, Illinois 62025
Phone: (618) 369-0050 / (618) 699-0600, Fax: (618) 655-0941

CLIENT/PROJECT :
STRATFORD LANE
PHASE 1

NO.	DATE	BY	REVISIONS REMARKS

PDSA, BTS, SAS
DWN. BTS, SAS
CHK. BTS
APPROVED
DATE: 02/02/07
SCALE: HORIZ. 1 INCH = 10 Feet
VERT. 1 INCH = 5 Feet
SHEET No. 50 OF 79 SHEETS

F.A.U. RTE.	SECTION	COUNTY	TOTAL SHEETS	SHEET NO.
9224	05-00187-01-RP	MADISON	79	50
FED. ROAD DIST. NO.	ILLINOIS	FED. AID PROJECT		
CONTRACT NO. 97238				