E:\90404 - Lebanon - Monroe St STP Project\dwg\SHEET 24-41_Cross_Sections.dwg, 3/21/2007 9:08:44 AM, Plotted by M.A.L.

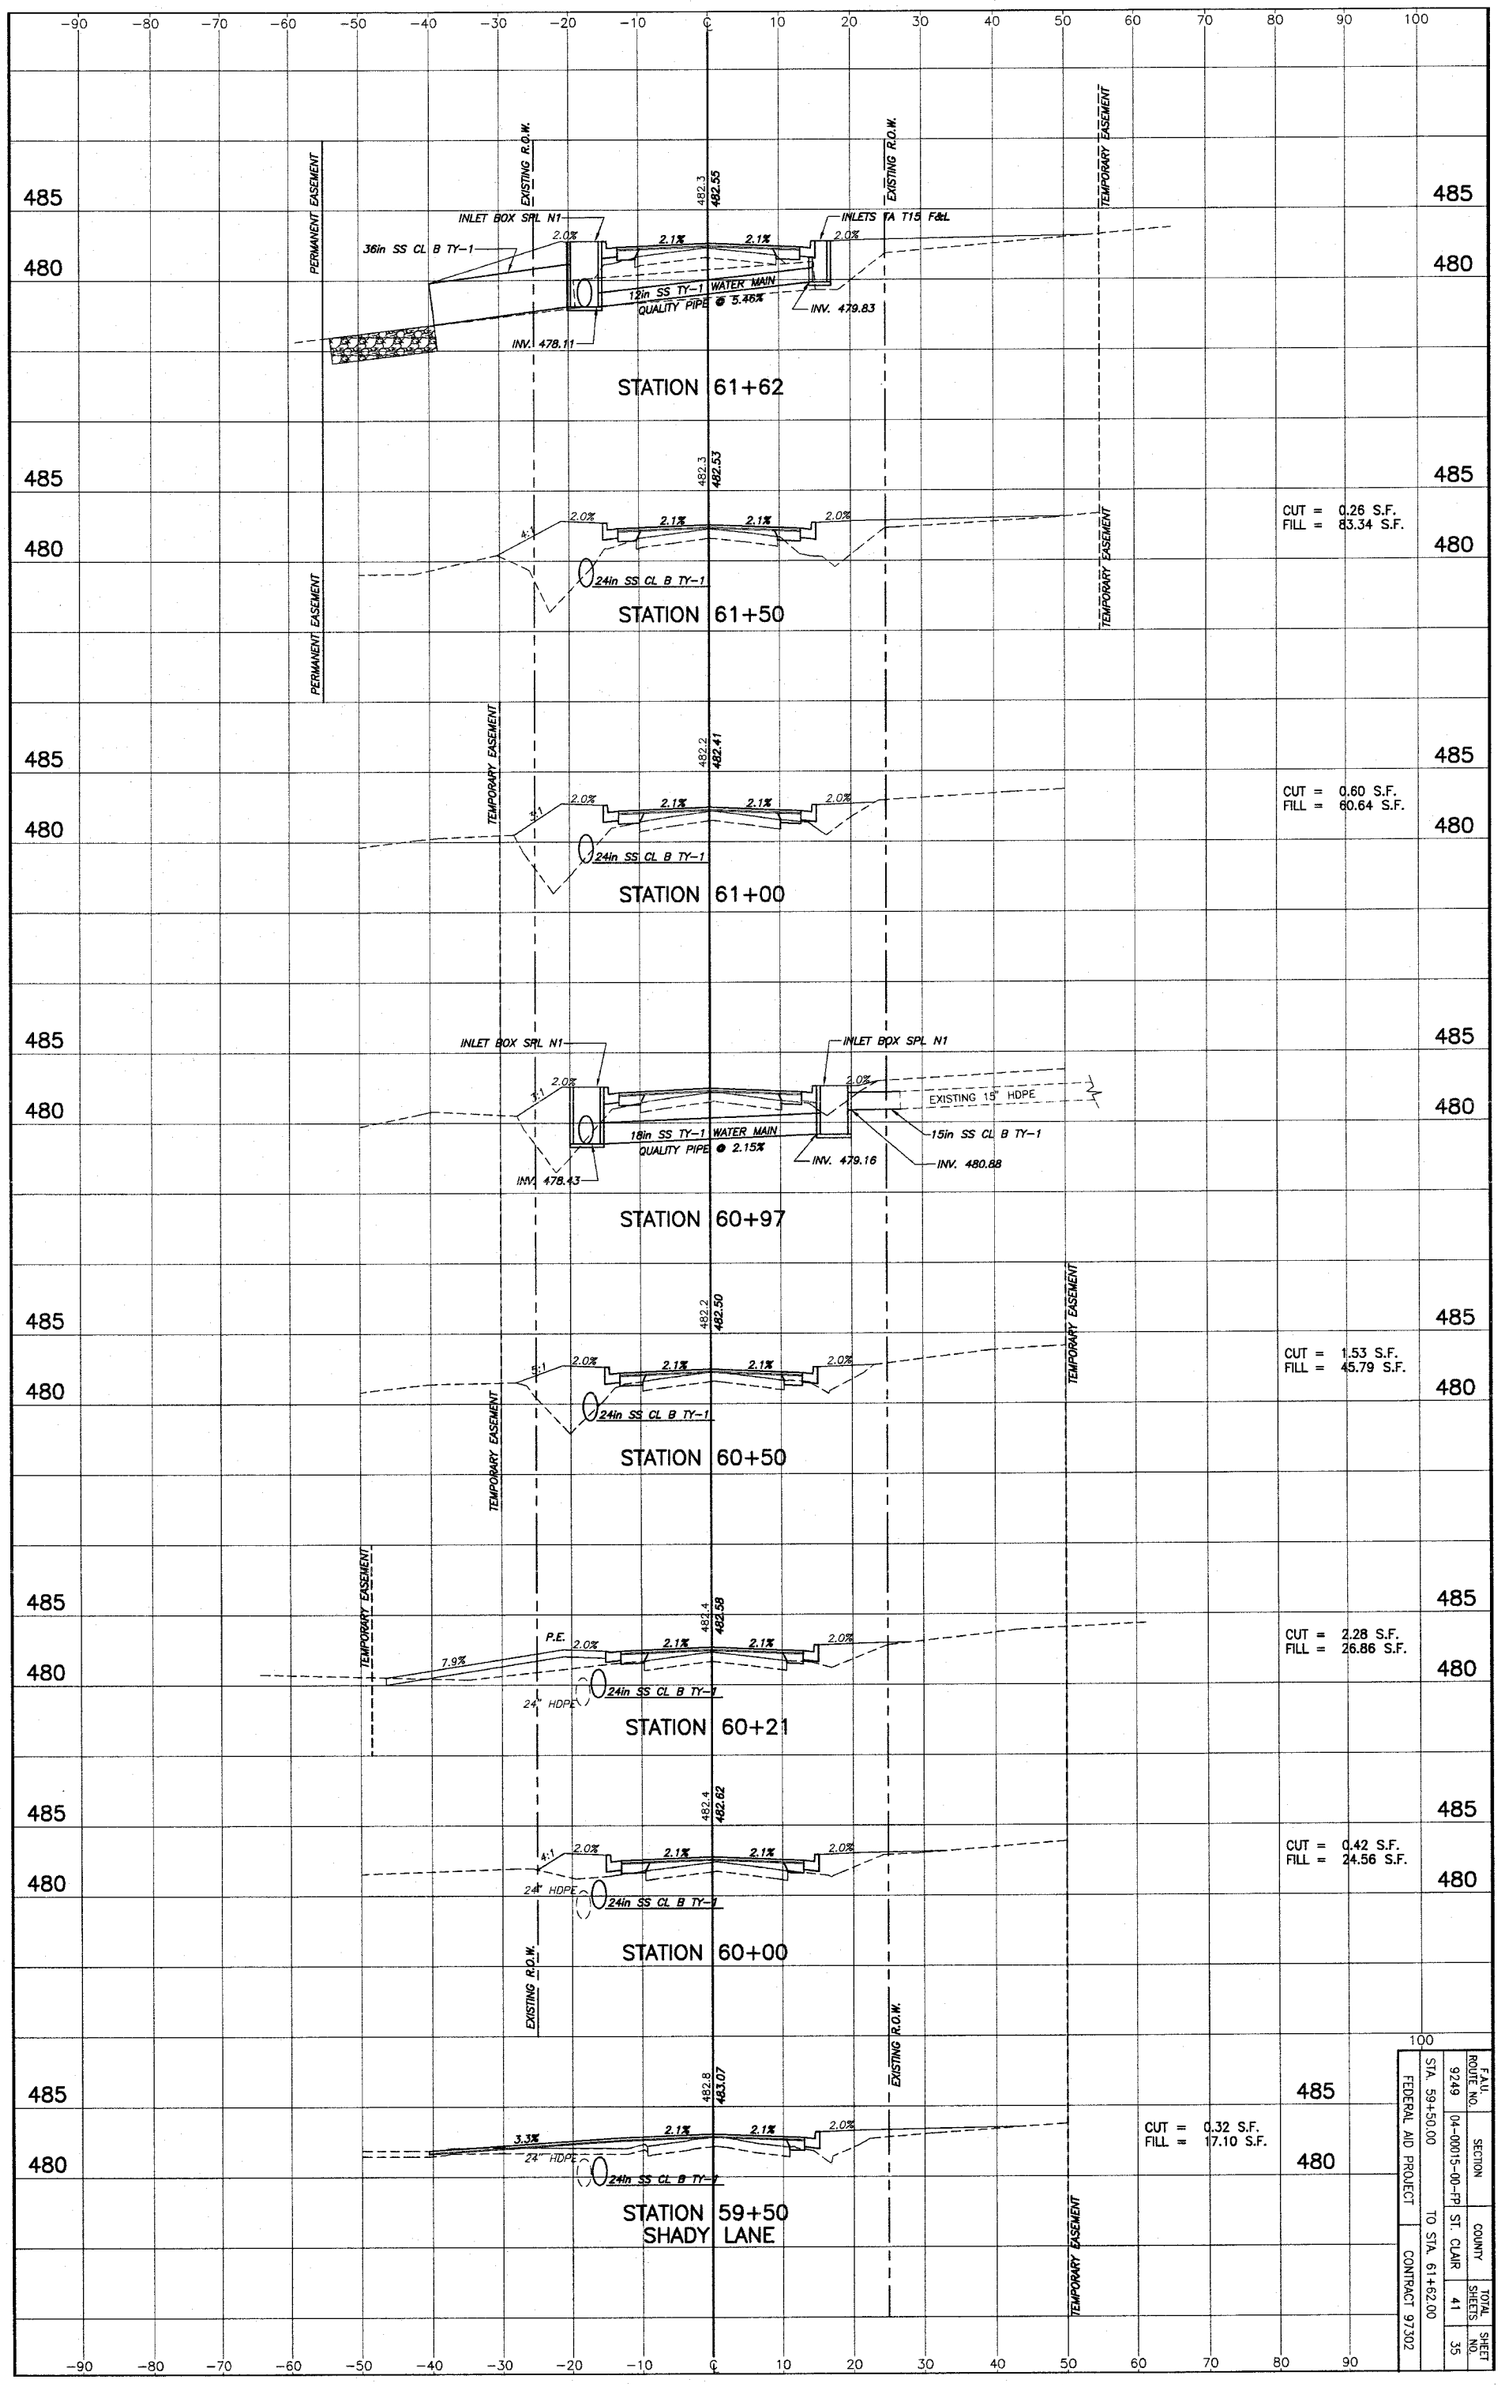

F.A.U. ROUTE NO.	SECTION	COUNTY	TOTAL SHEETS	SHEET NO.
9249	04-00015-00-FP	ST. CLAIR	41	35

STA. 59+50.00 TO STA. 61+62.00

FEDERAL AID PROJECT

CONTRACT 97302