F.A.I. RTE.	SECTION	COUNTY	TOTAL SHEETS	SHEET NO
57	77-(3, 4-1, 4-2)RS-2	PULASKI	52	28
STA.		TO STA.		
FED. ROAD DIST. NO.		ILLINOIS	FED. AID PROJECT	

CONTRACT NO. 98829

EX. CURVE 9
PI STA. = 836+14.16
Δ = 16° 36′ 30″ (LT)
D = 0° 30′ 00″
R = 11,459.19′
T = 1,672.57′
L = 3,321.67′
E = 121.42′
P.C. STA = 819+41.59
P.T. STA = 852+63.26

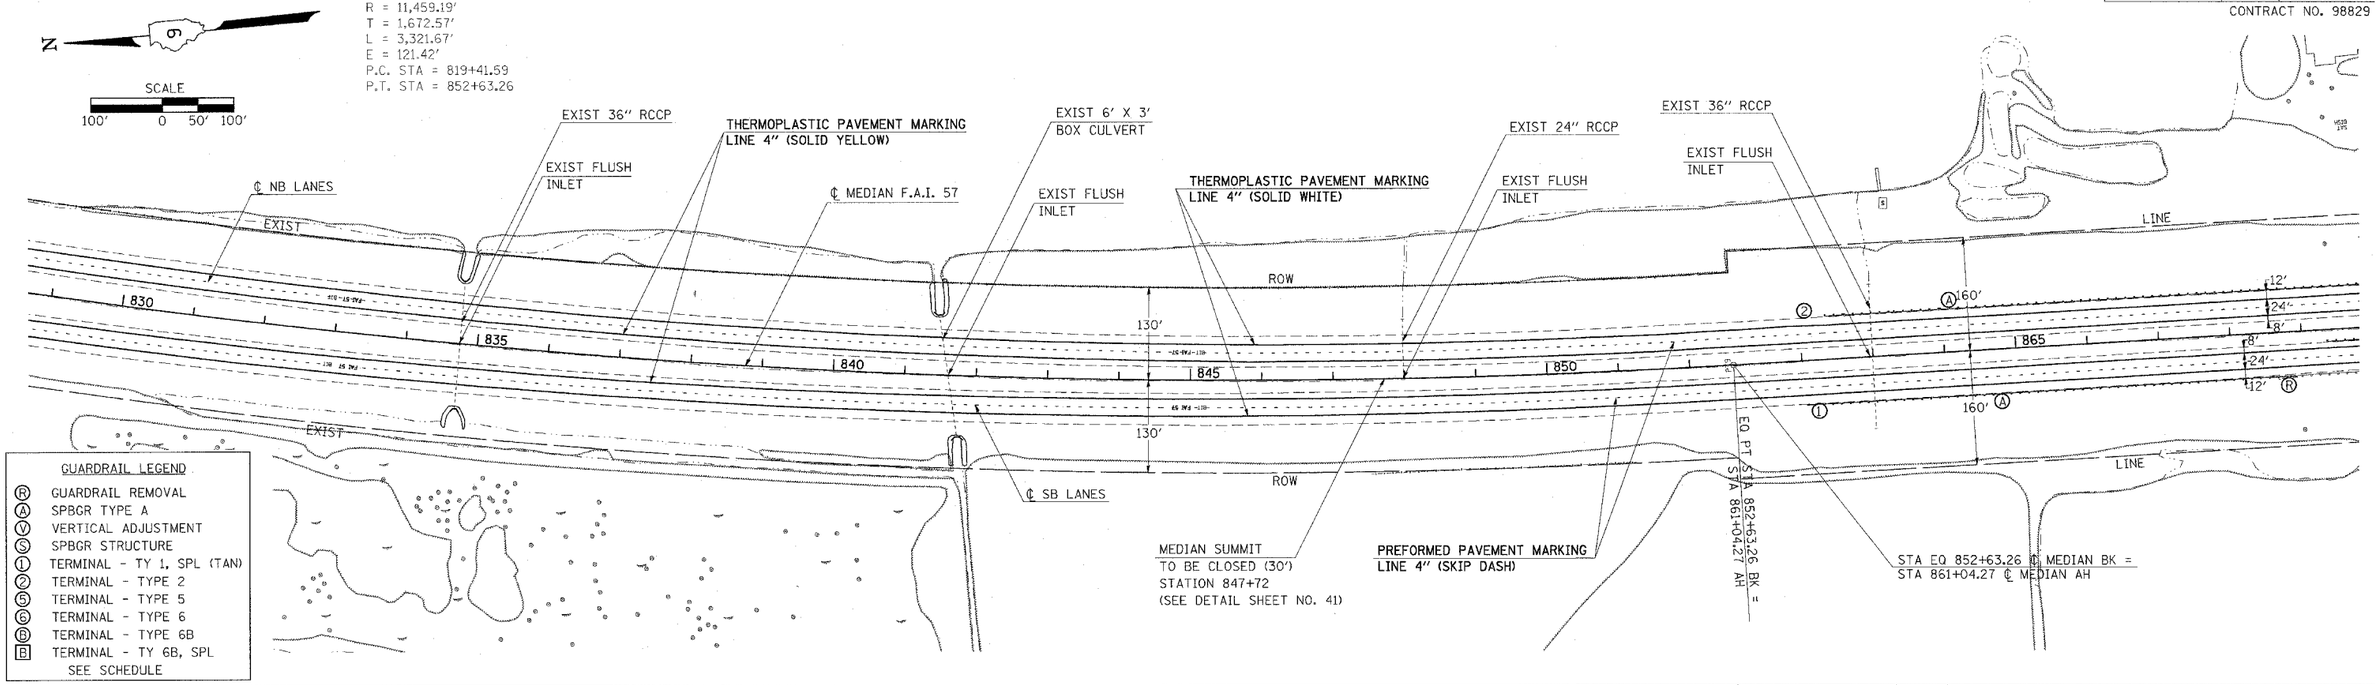

PLAN
NOTE BOOK NO.
SURVEYED
PLOTTED
ALIGNMENT CHECKED
RT. OF WAY CHECKED
CADD FILE NAME
BY
DATE

PROFILE
NOTE BOOK NO.
SURVEYED
PLOTTED
GRADES CHECKED
B.M. NOTED
STRUCTURE NOTATNS CH'KD
BY
DATE

PLOT DATE = 3/21/2007
FILE NAME = c:\projects\d904603\d904603pl.m32
PLOT SCALE = 100.0000 ' / IN.
USER NAME = thomashf

PLAN PROFILE SHEET STA 830+00 TO 865+00