CONTRACT NO.

F.A. RTE.	SECTION	COUNTY	TOTAL SHEETS	SHEET NO.
57/64	(41-3)HBK	JEFFERSON	518	332
STA. 67+50.00		TO STA. 68+50.00		
FED. ROAD DIST. NO.	ILLINOIS	FED. AID PROJECT		

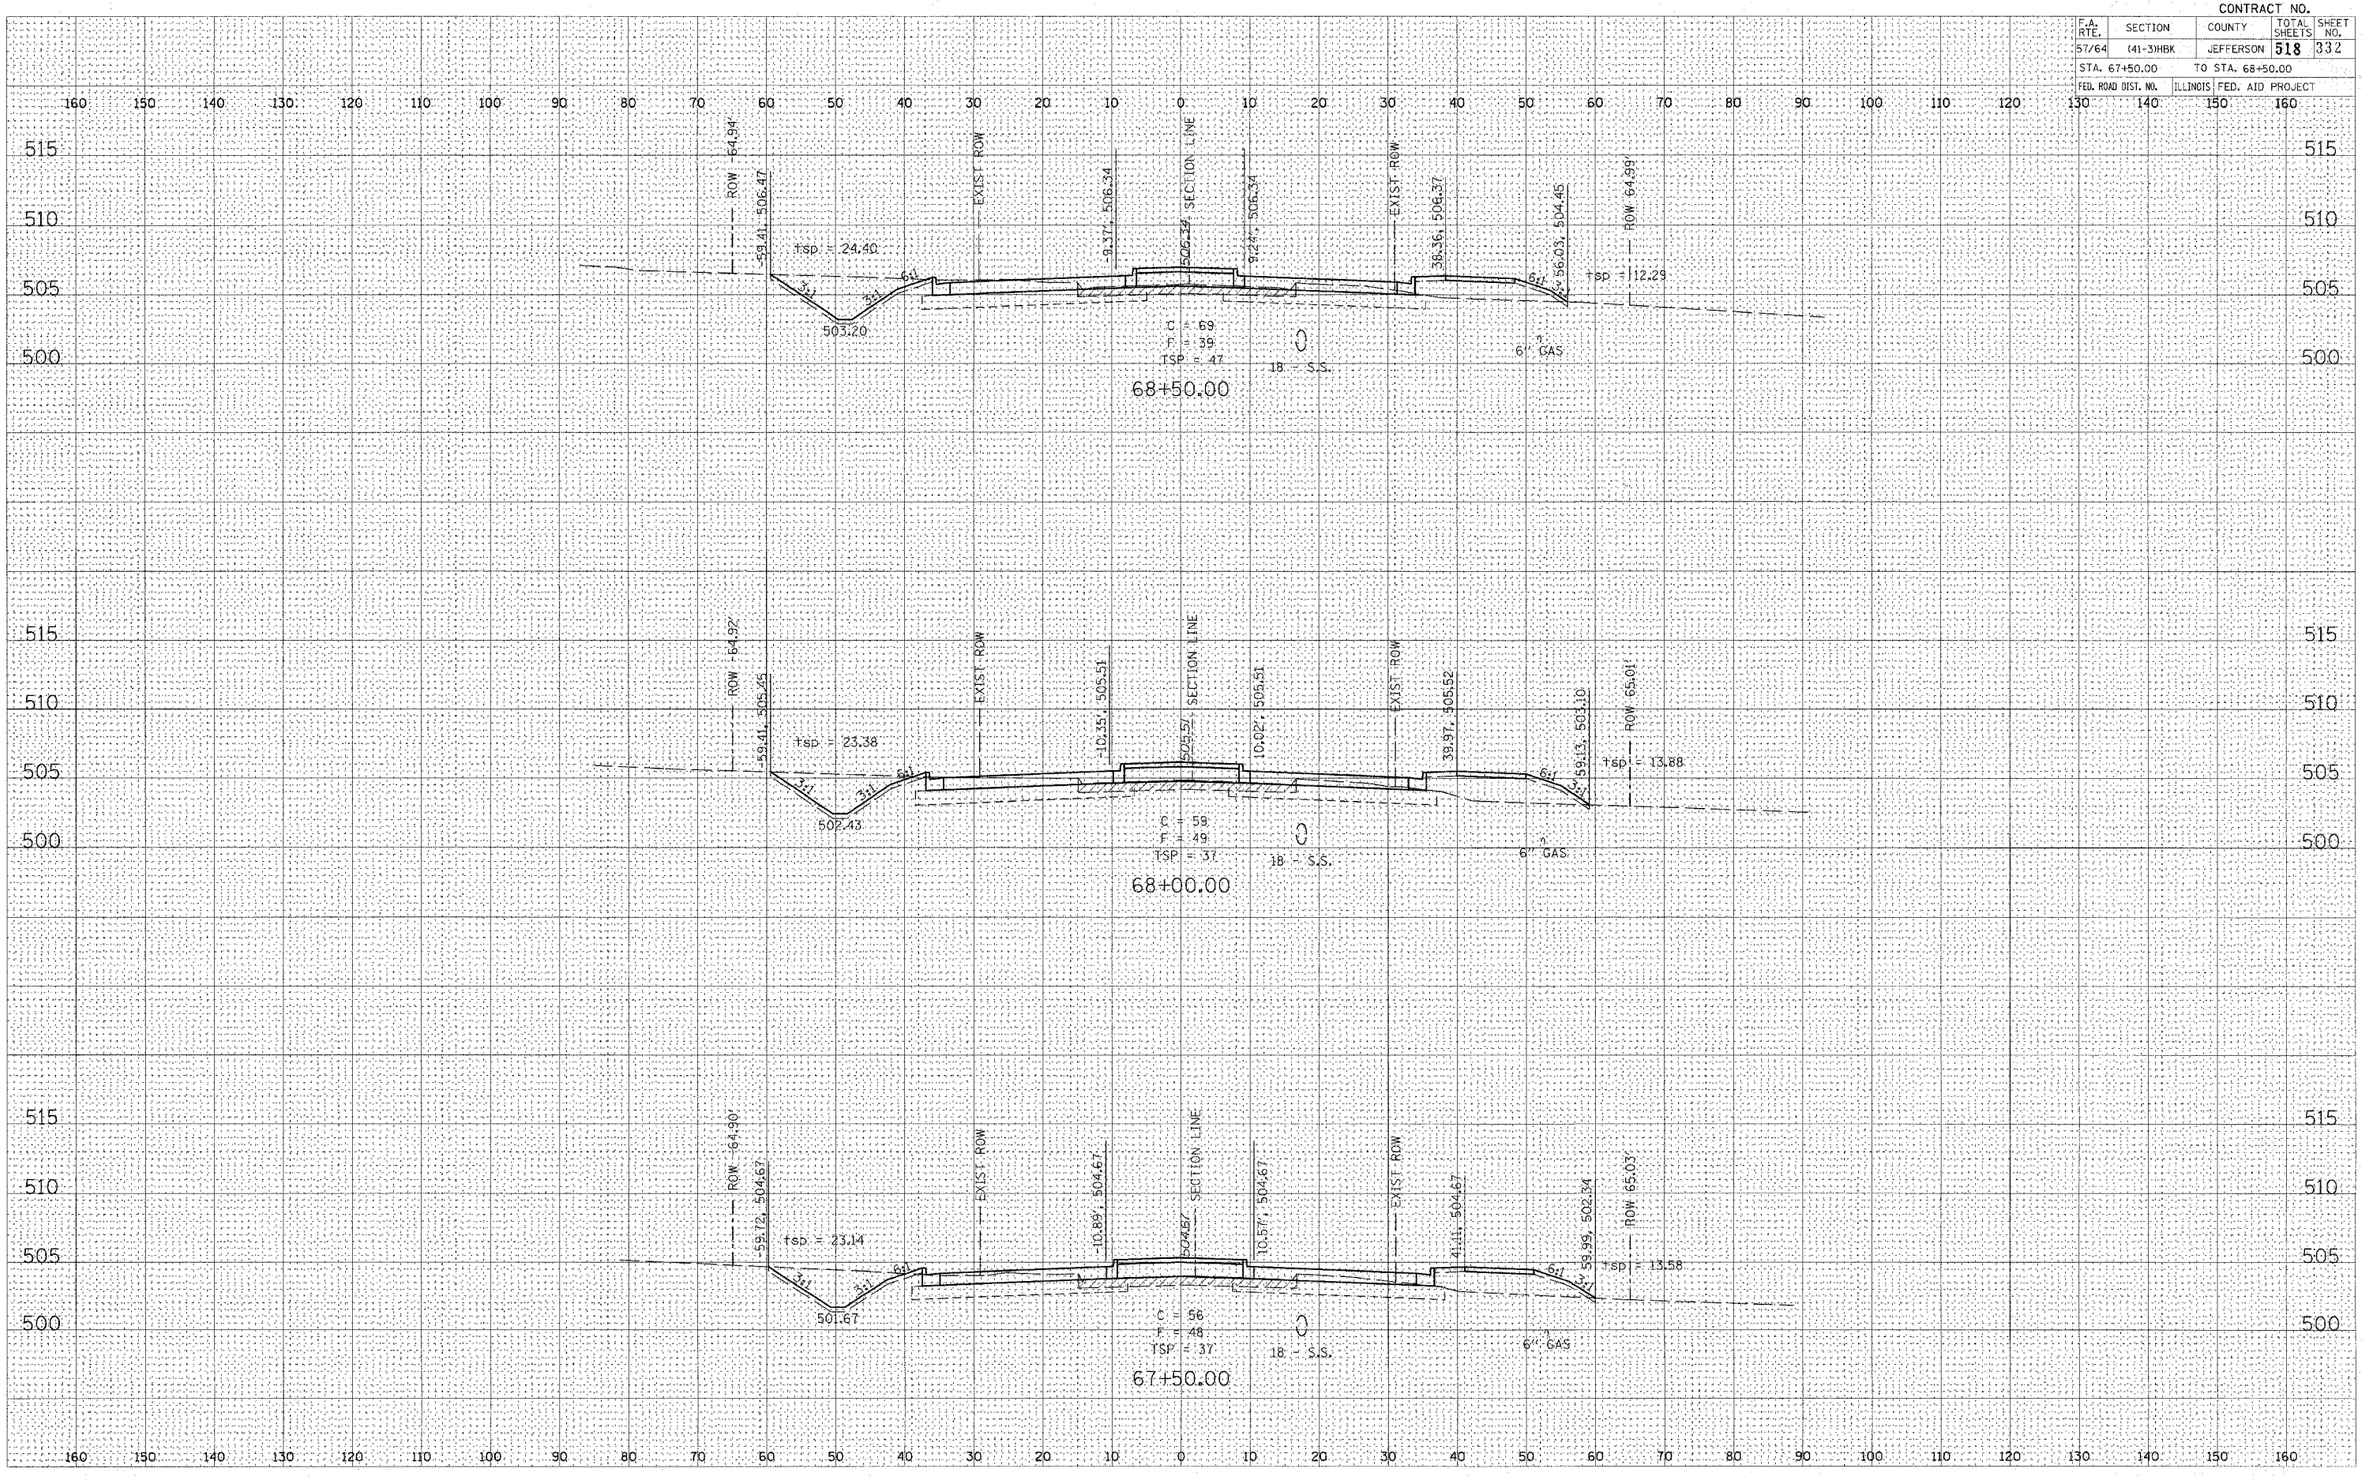

VETERANS MEMORIAL DRIVE

FINAL SURVEY	SURVEYED	BY	DATE
NOTE BOOK	PLOTTED		
NO.	TYPED & CK'E		
	AREAS		
	AREAS CHECKED		

ORIGINAL SURVEY	SURVEYED	BY	DATE
	PLOTTED		
	TYPED & CK'E		
	AREAS		
NO.	AREAS CHECKED		

PLOT DATE = 10/21/2007 @5:28 AM
FILE NAME = s:\fhj\pubs\98c2015\vroad\sheets\vc1.dgn
PLOT SCALE = 10.0000 ' / IN.
USER NAME = Kat