CONTRACT NO. 98994

F.A.I. RTE.	SECTION	COUNTY	TOTAL SHEETS	SHEET NO.
57	(X1-6-2)HBK	WILLIAMSON	272	197
STA. 29+50.00		TO STA. 30+50.00		
FED. ROAD DIST. NO. 9	ILLINOIS	FED. AID PROJECT		

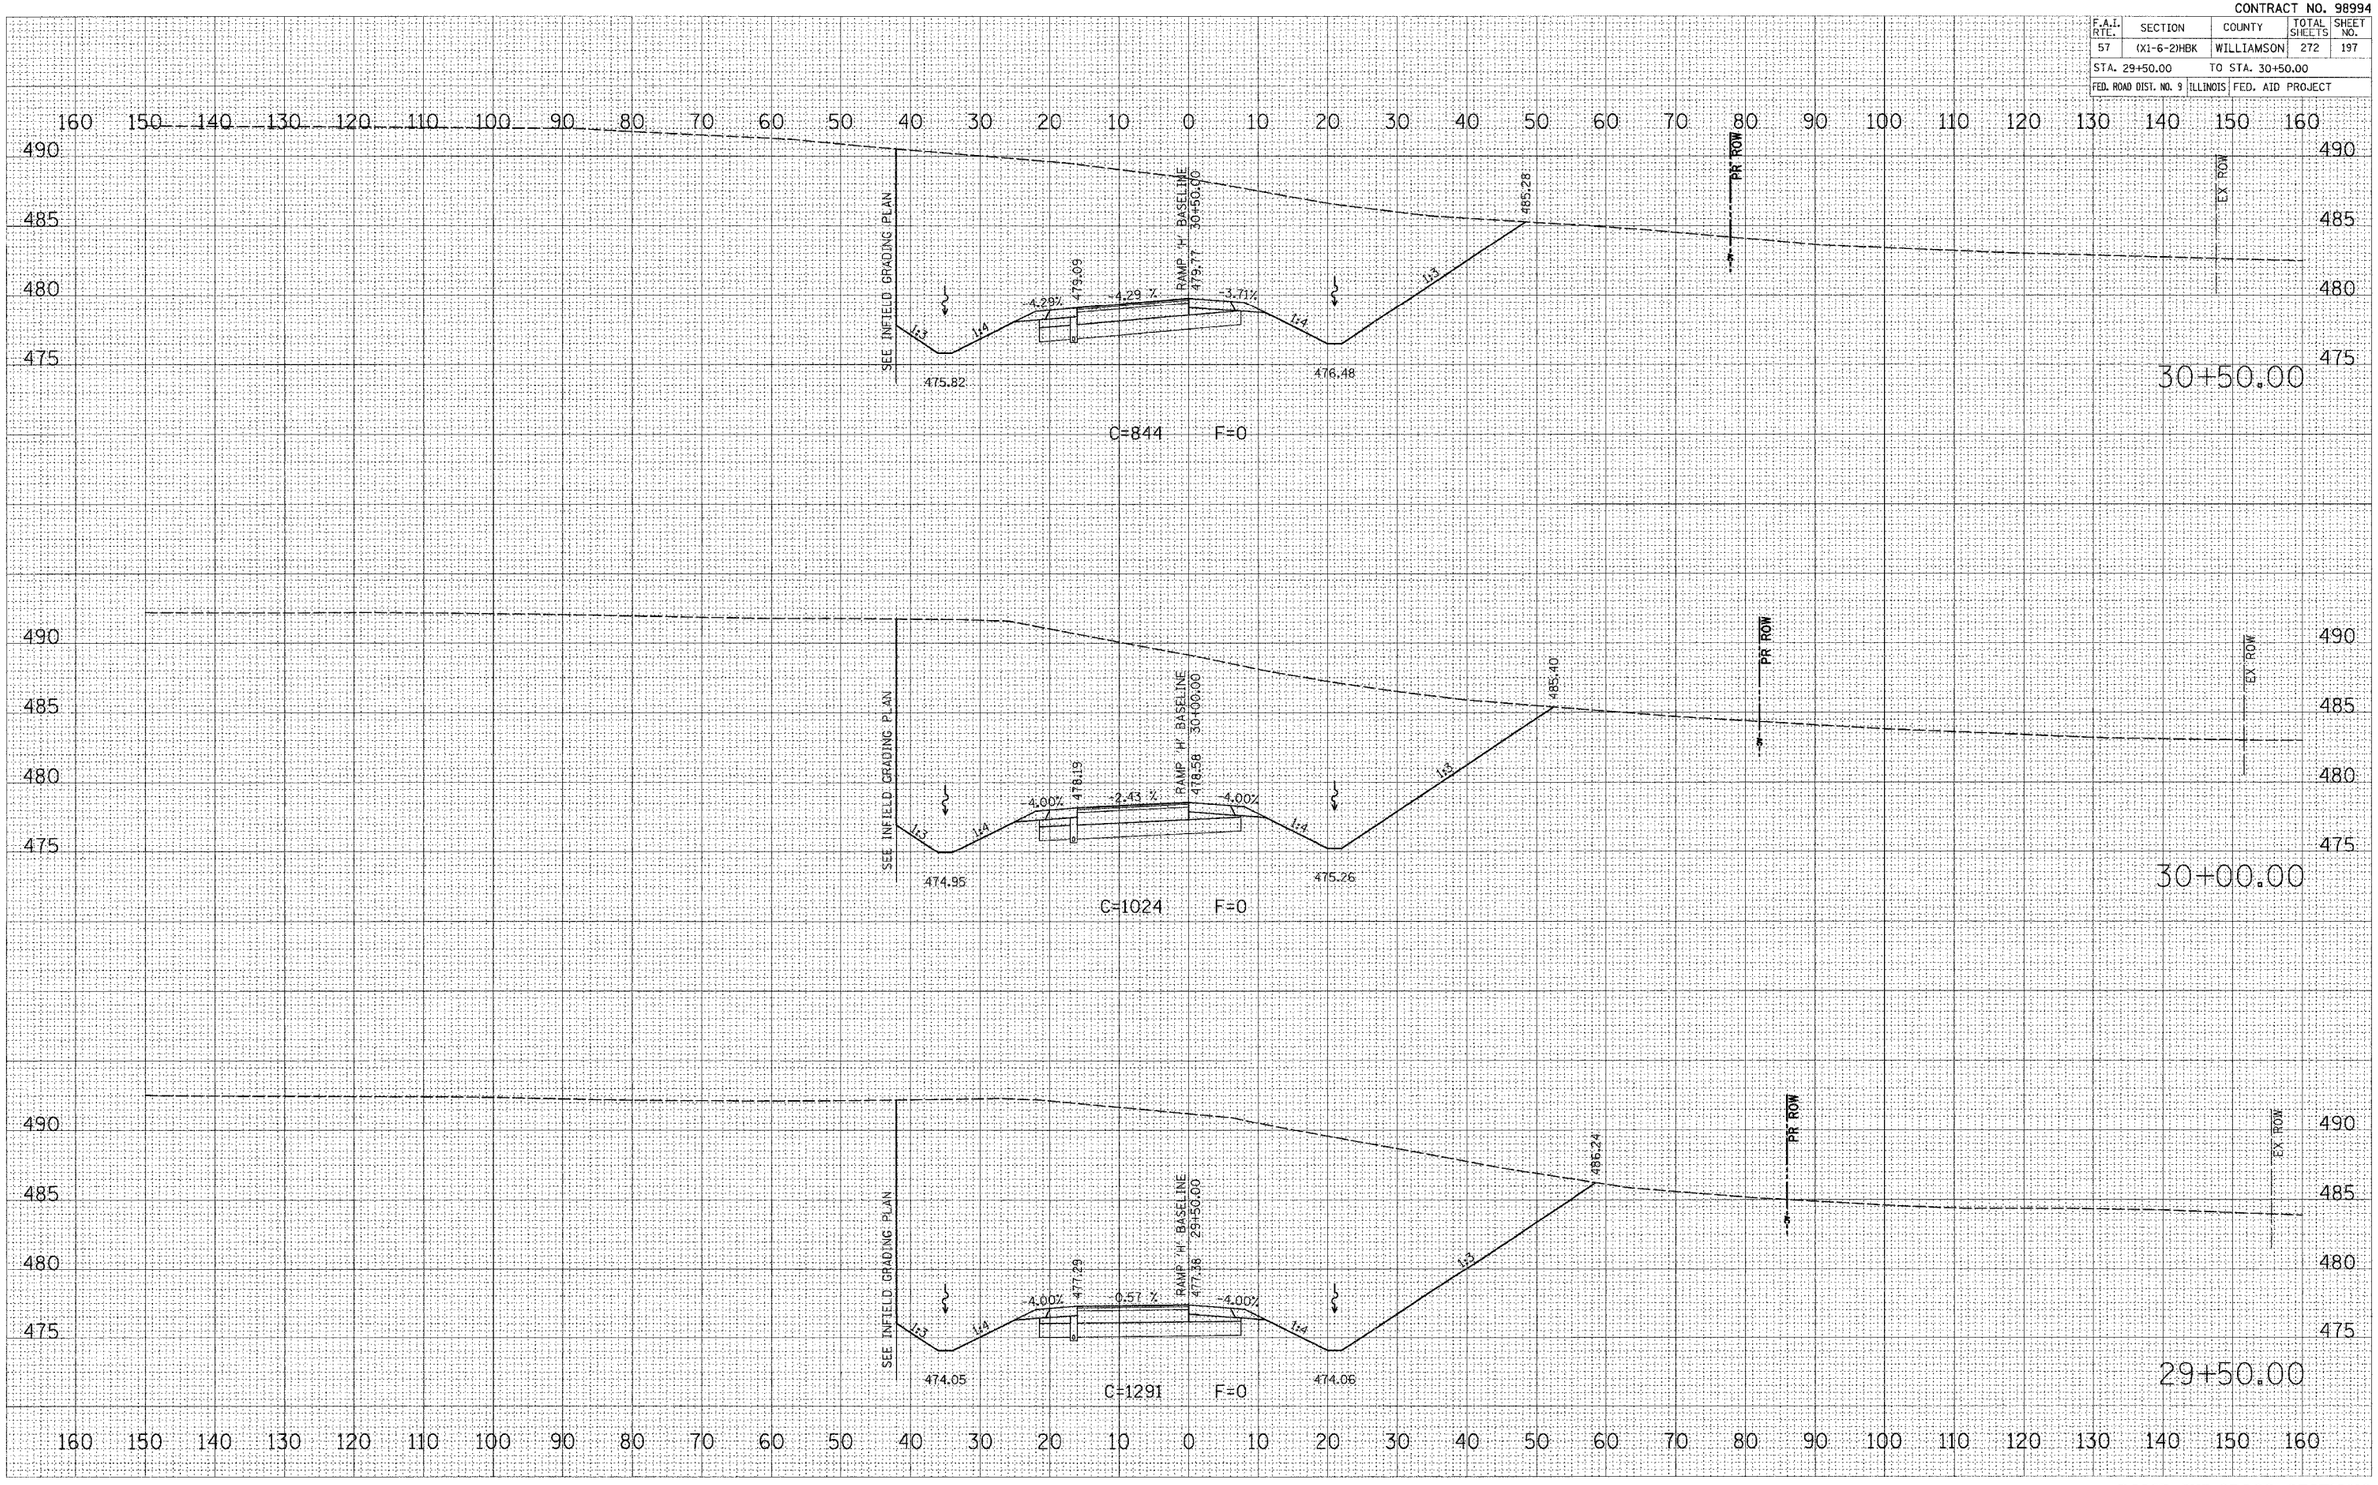

FINAL SURVEY | NOTE BOOK | NO. | SURVEYED | PLOTTED | TEMPLATE | AREAS | AREAS CHECKED | BY | DATE

ORIGINAL SURVEY | NOTE BOOK | NO. | SURVEYED | PLOTTED | TEMPLATE | AREAS | AREAS CHECKED | BY | DATE

PLOT DATE = 3/20/2007
FILE NAME = P:\040600\dgn\040600rmphxsht-plot.dgn
PLOT SCALE = 10.0000 ' / IN.
USER NAME = dhoerner

RAMP "H" CROSS SECTIONS