CONTRACT NO. 98994

| F.A.I. RTE. | SECTION | COUNTY | TOTAL SHEETS | SHEET NO. |
|---|---|---|---|---|
| 57 | (X1-6-2)HBK | WILLIAMSON | 272 | 213 |
| STA. 111+50.00 | | TO STA. 112+00.00 | | |
| FED. ROAD DIST. NO. 9 | ILLINOIS | FED. AID PROJECT | | |

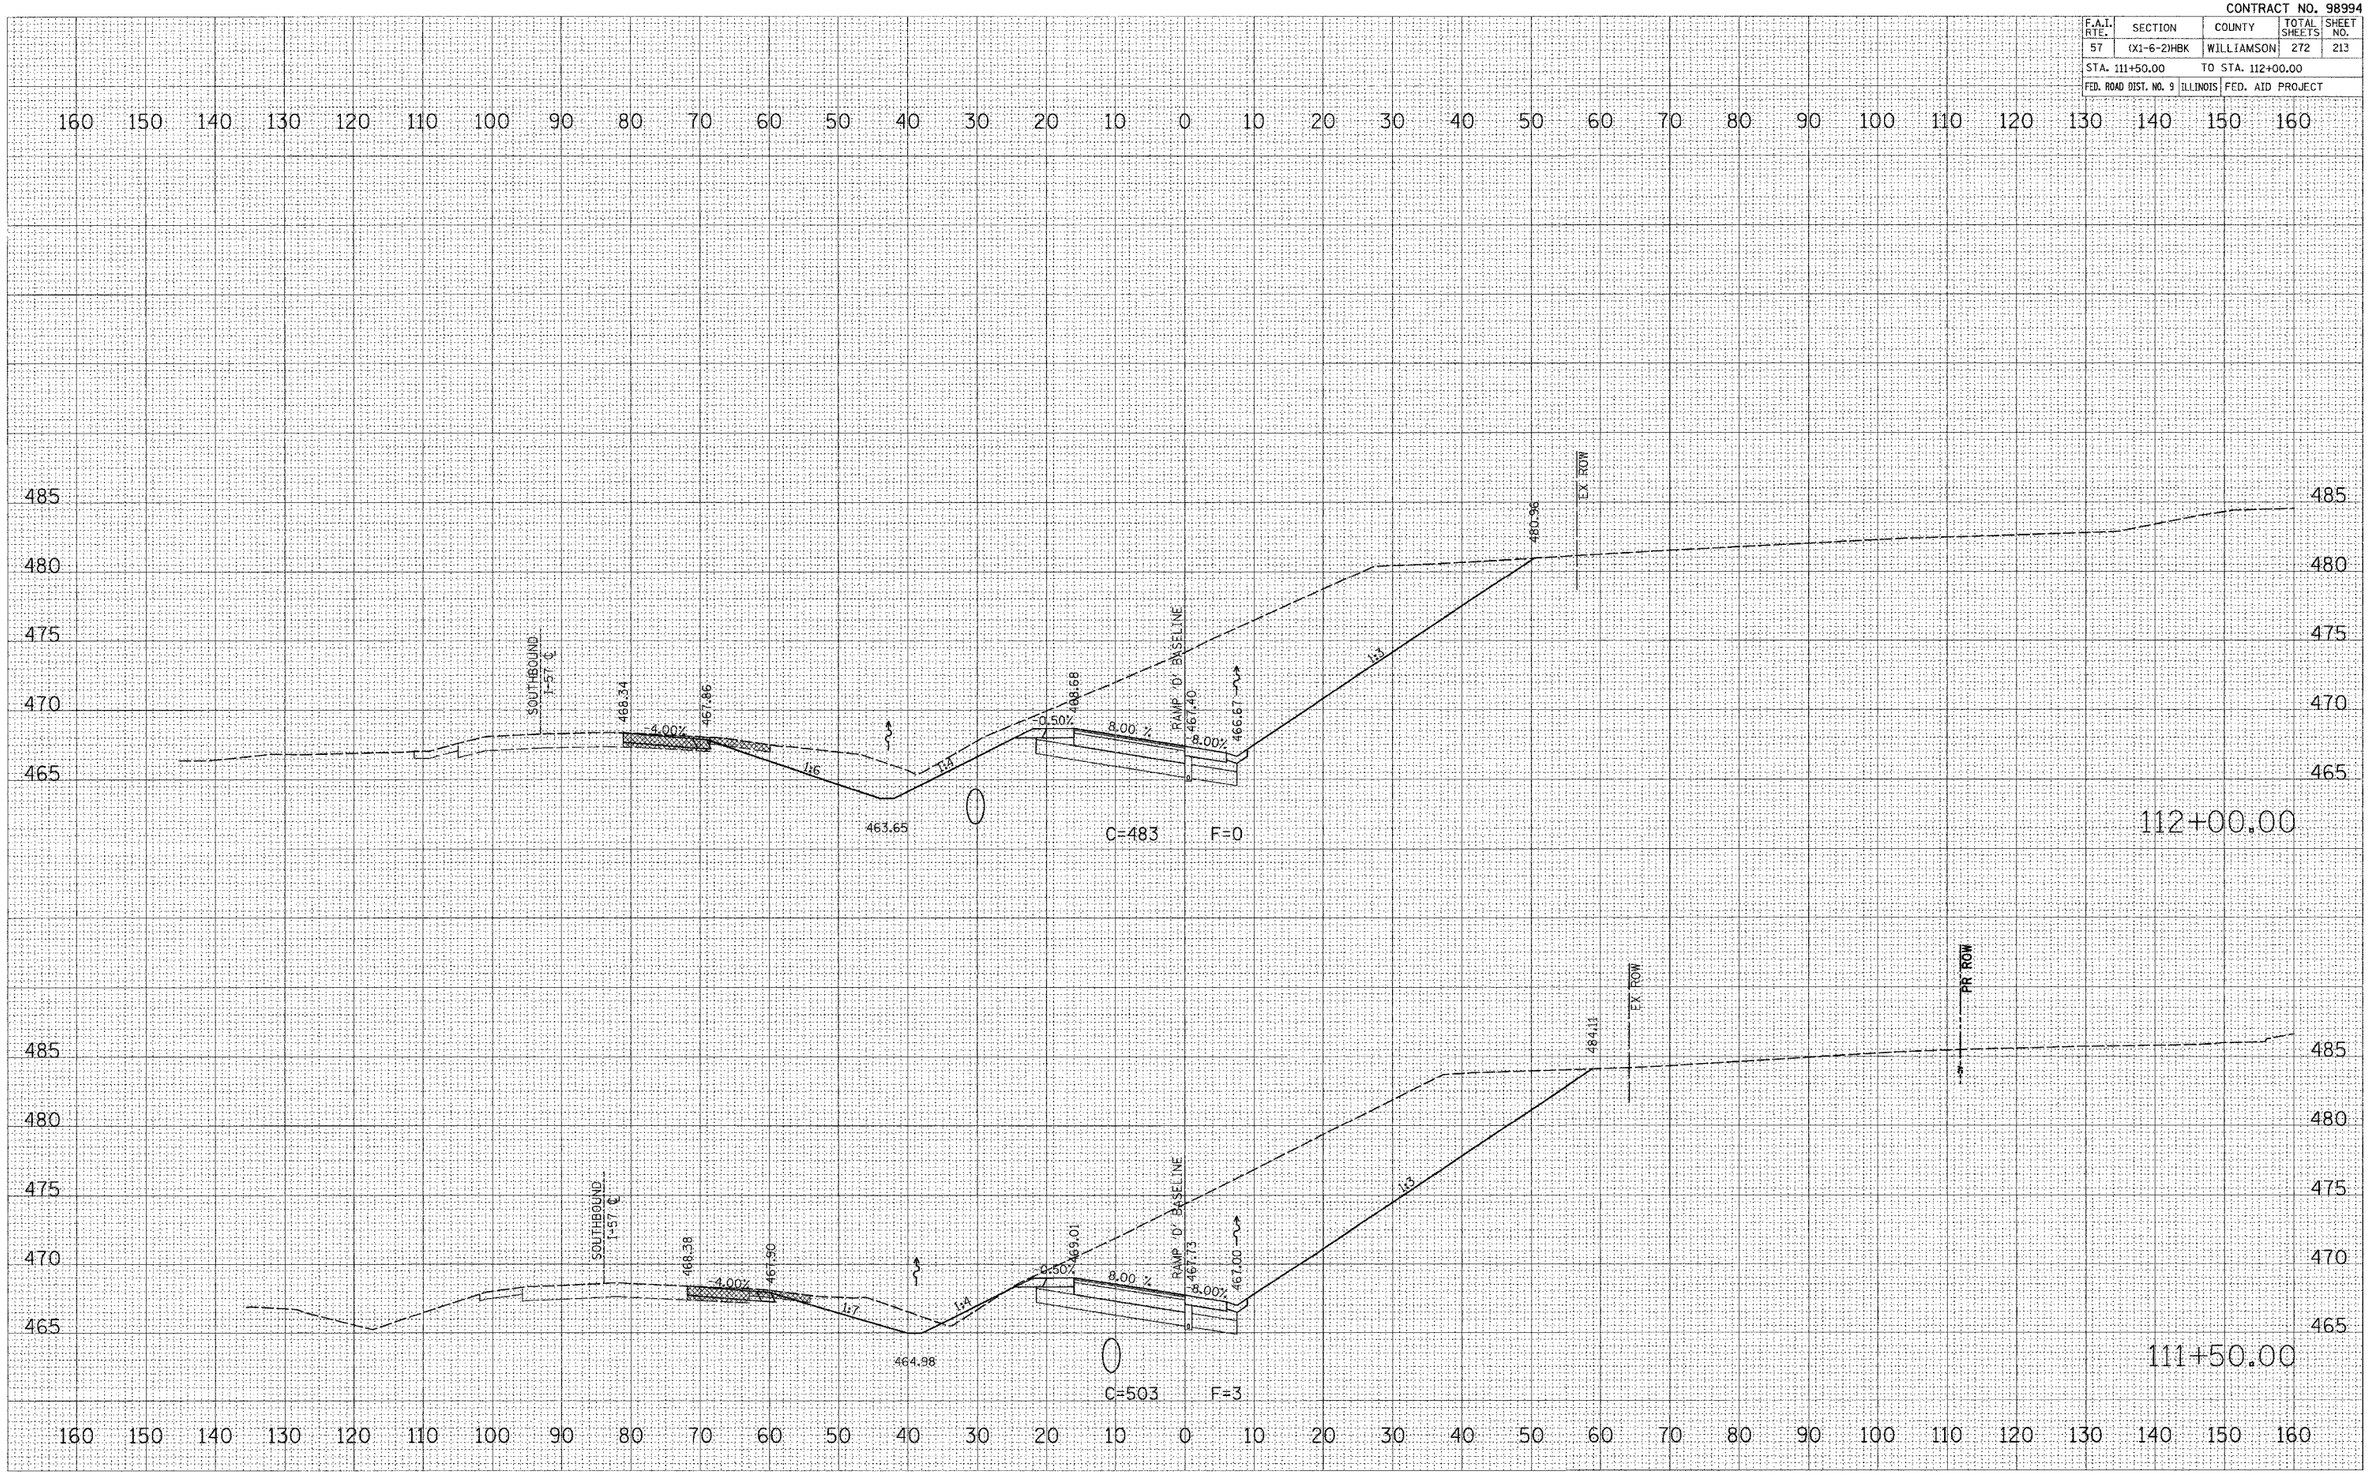


FINAL SURVEY | NOTE BOOK NO. | SURVEYED | PLOTTED | TEMPLATE | AREAS | AREAS CHECKED | BY | DATE

ORIGINAL SURVEY | NOTE BOOK NO. | SURVEYED | PLOTTED | TEMPLATE | AREAS | AREAS CHECKED | BY | DATE

PLOT DATE = 3/20/2007
FILE NAME = P:\040600\dgn\040600rmpdxsht.dgn
PLOT SCALE = 10.0000 ' / IN.
USER NAME = dfoerner

**RAMP "D" CROSS SECTIONS**