CONTRACT NO. 98994

F.A.I. RTE.	SECTION	COUNTY	TOTAL SHEETS	SHEET NO.
57	(X1-6-2)HBK	WILLIAMSON	272	219
STA. 119+00.00		TO STA. 120+00.00		
FED. ROAD DIST. NO. 9	ILLINOIS	FED. AID PROJECT		

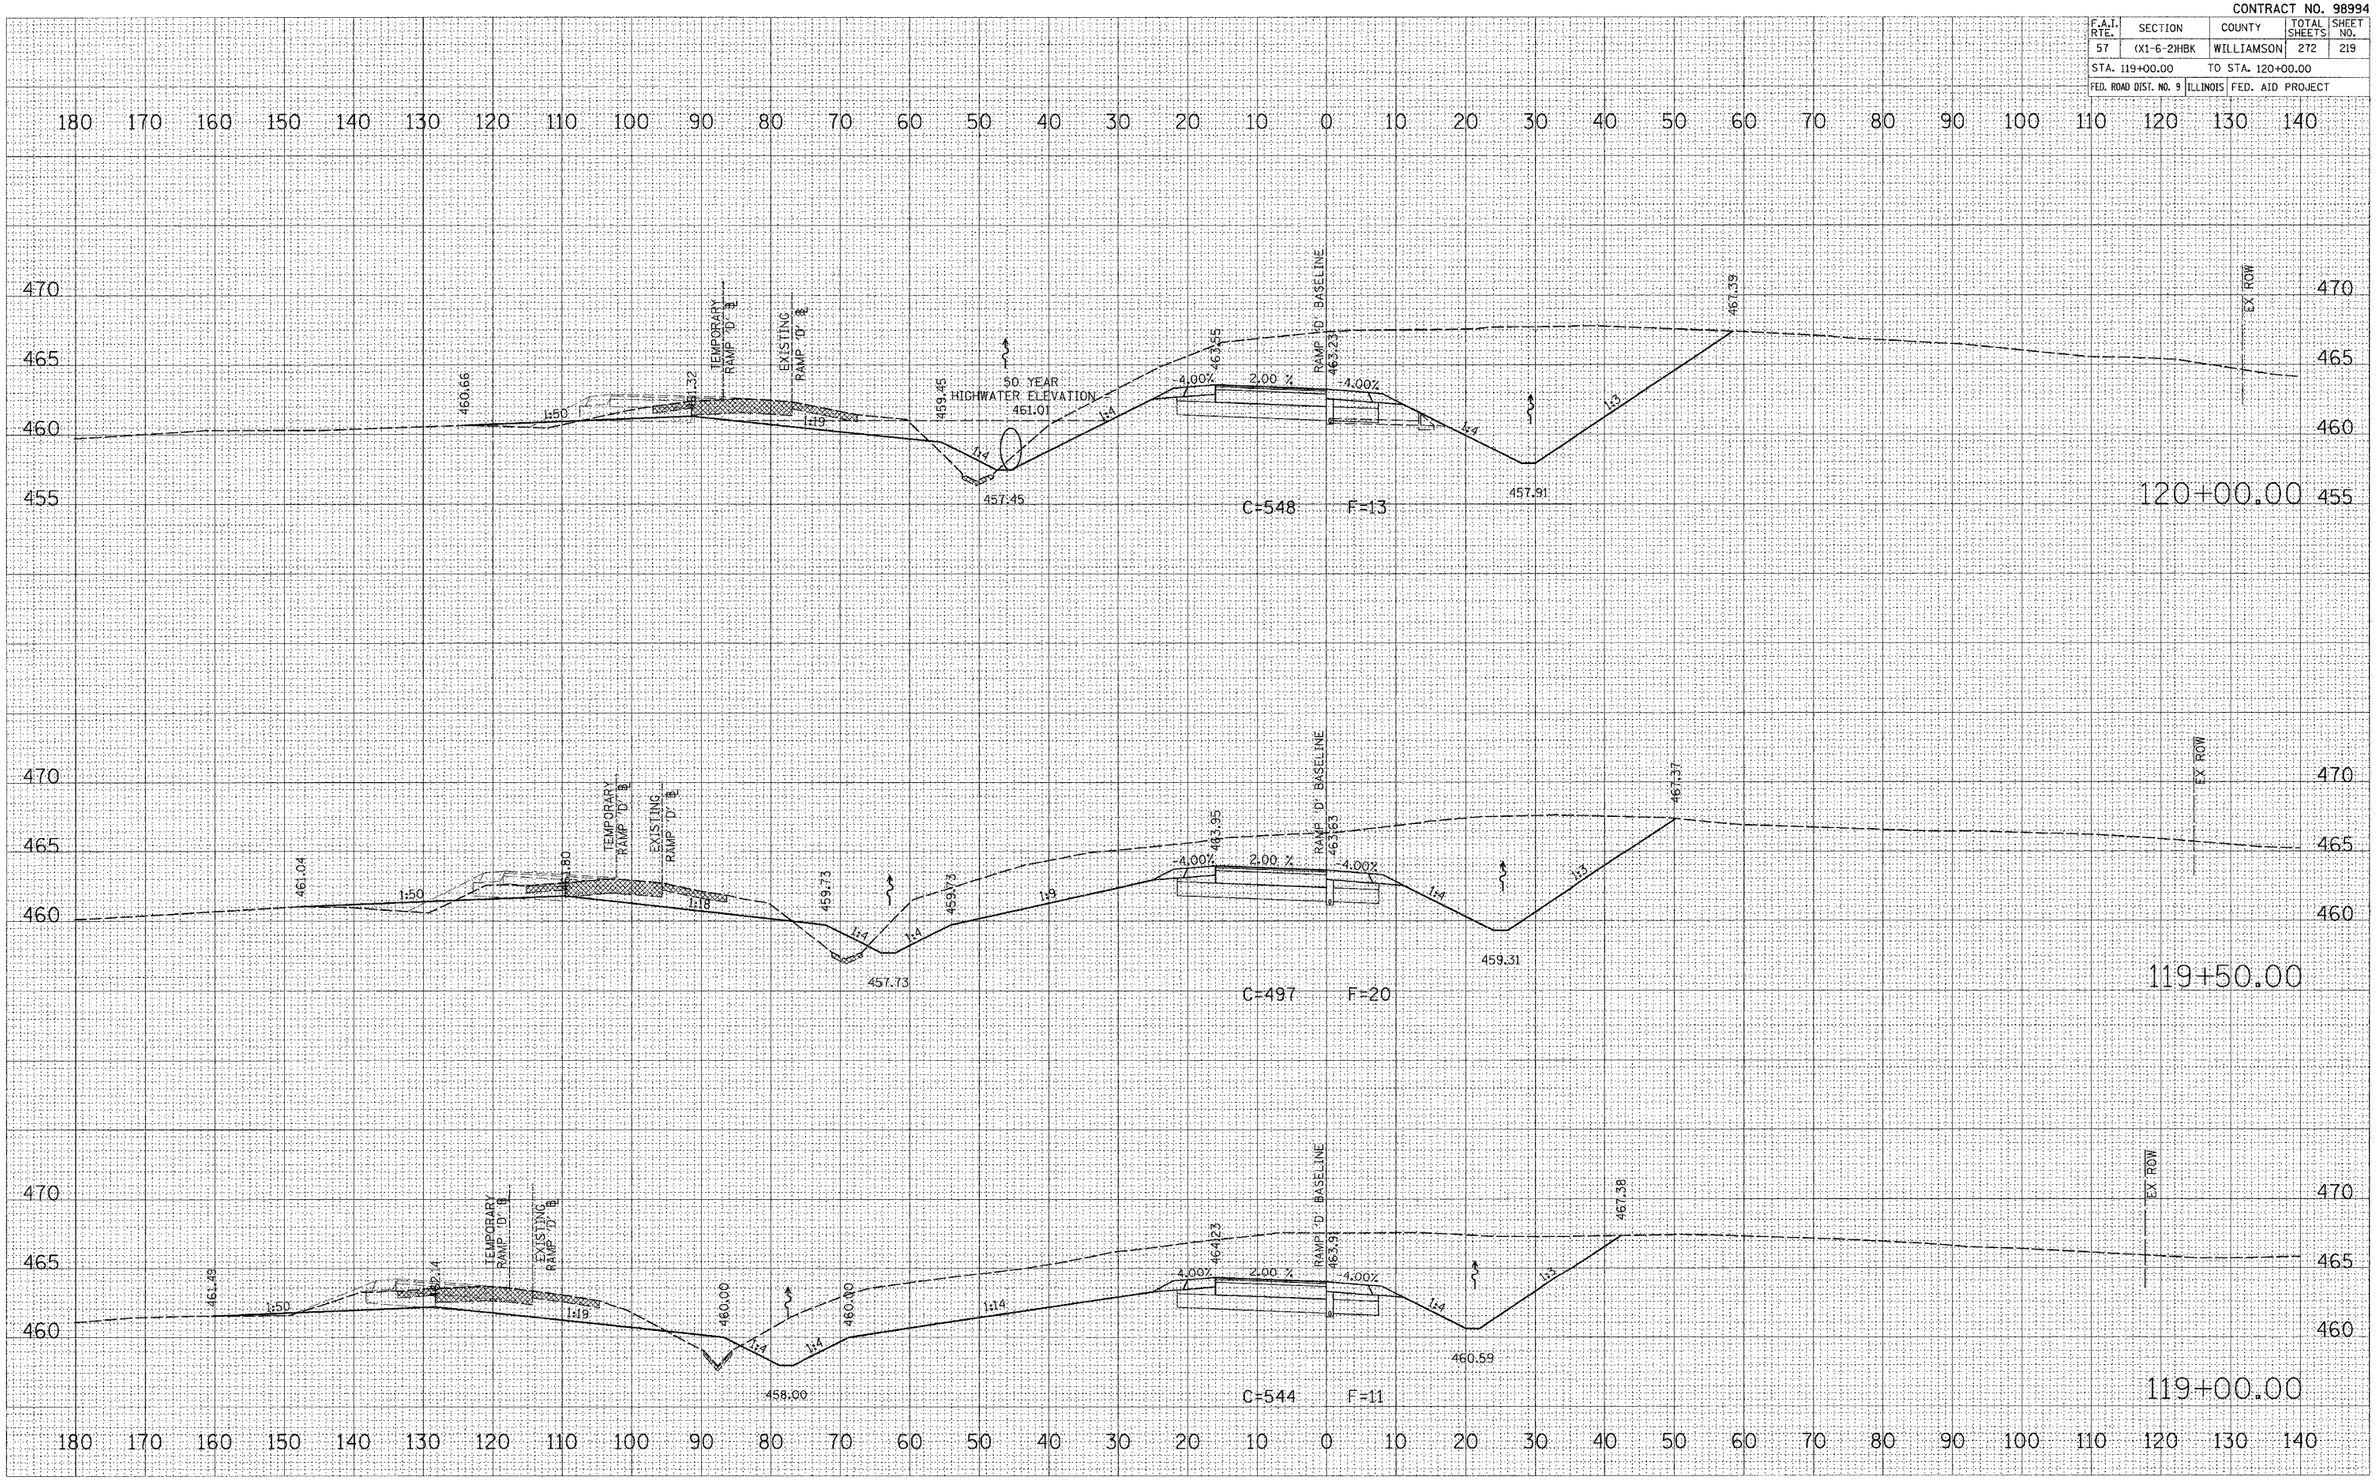

RAMP "D" CROSS SECTIONS

ORIGINAL SURVEY
FINAL SURVEY
SURVEYED
PLOTTED
NOTE BOOK
TEMPLATE
AREAS
AREAS CHECKED
NO.
BY
DATE

PLOT DATE = 3/20/2007
FILE NAME = P:\040828\dgn\040828-rmpdivtn.dgn
PLOT SCALE = 10.0000 ' / IN.
USER NAME = dhewerner