CONTRACT NO. 98994

F.A.I. RTE.	SECTION	COUNTY	TOTAL SHEETS	SHEET NO.
57	(X1-6-2)HBK	WILLIAMSON	272	222
STA. 123+50.00		TO STA. 124+50.00		
FED. ROAD DIST. NO. 9	ILLINOIS	FED. AID PROJECT		

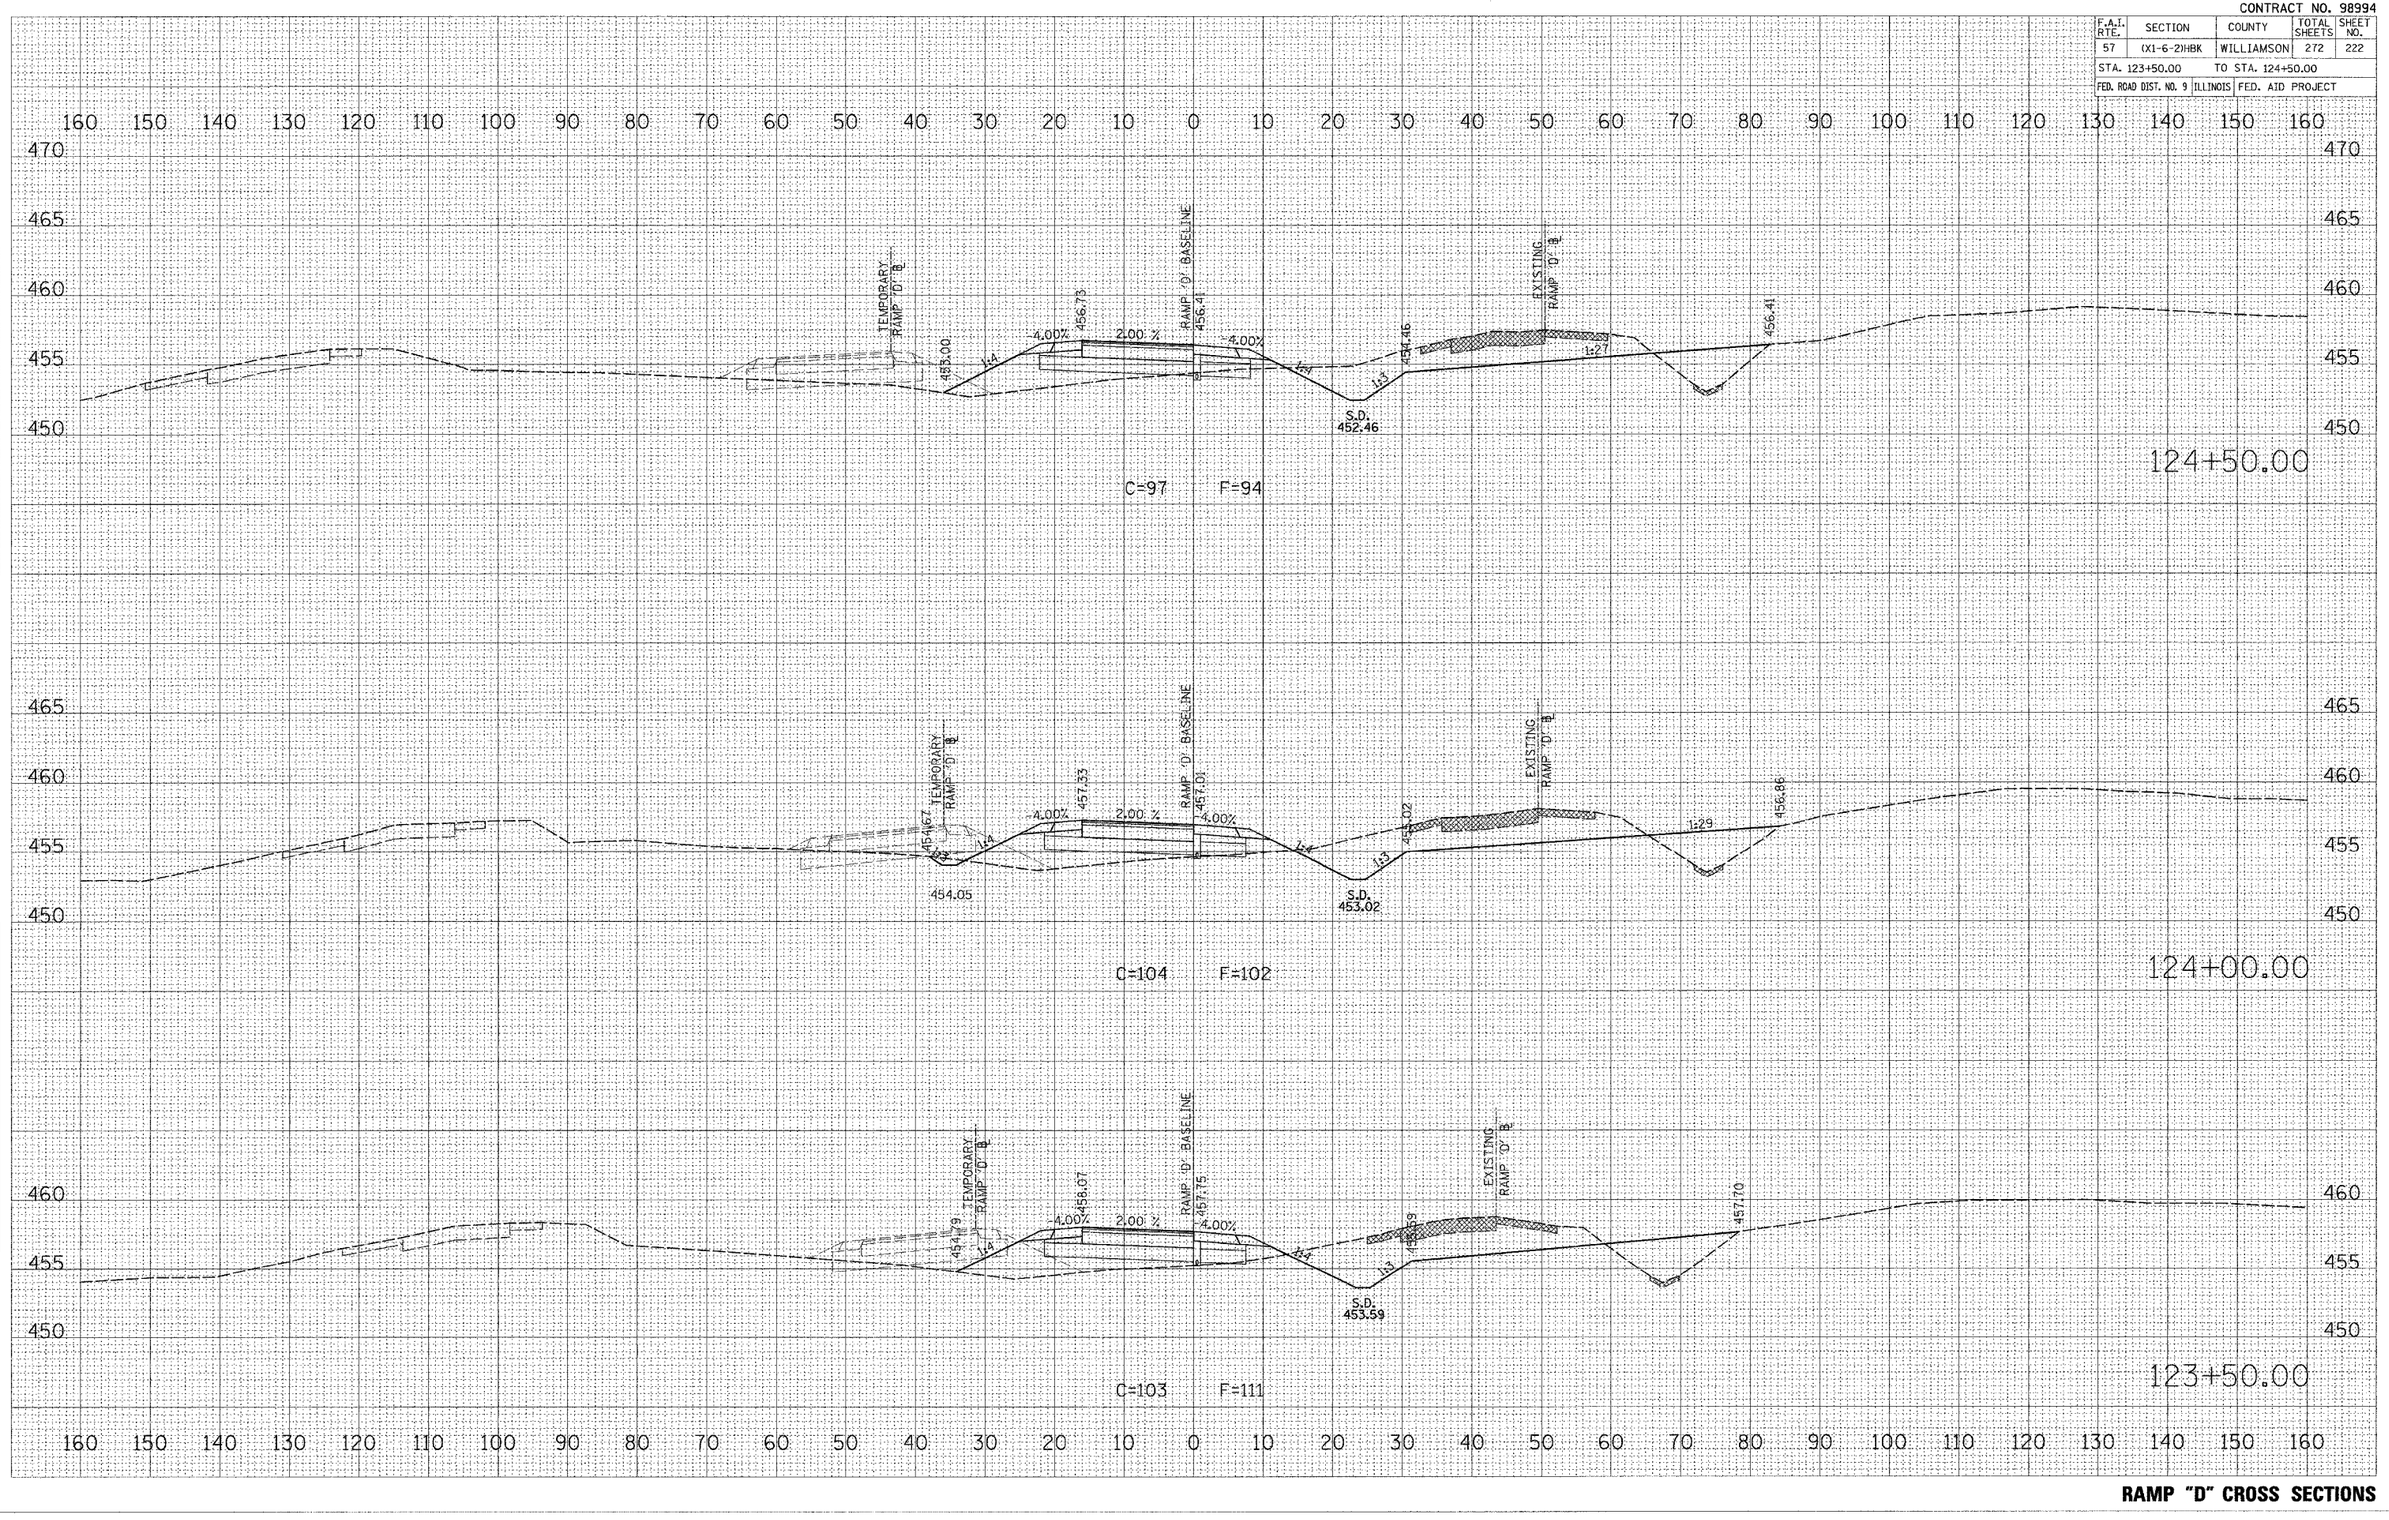

ORIGINAL SURVEY	SURVEYED	BY
	DRAWN	
NOTE BOOK	TEMPLATE	
NO.	AREAS	
	AREAS CHECKED	

FINAL SURVEY	SURVEYED	DATE
	DRAWN	
NOTE BOOK	TEMPLATE	
NO.	AREAS	
	AREAS CHECKED	

PLOT DATE = 3/20/2007
FILE NAME = P:\848680\dgn\X848680-mpicken.dgn
PLOT SCALE = 10.0000 ' / IN.
PLOT BY = dmermer
USER NAME

RAMP "D" CROSS SECTIONS