CONTRACT NO. 98994

F.A.I. RTE.	SECTION	COUNTY	TOTAL SHEETS	SHEET NO.
57	(X1-6-2)HBK	WILLIAMSON	272	225
STA. 128+50.00	TO STA. 129+50.00			
FED. ROAD DIST. NO. 9	ILLINOIS	FED. AID PROJECT		

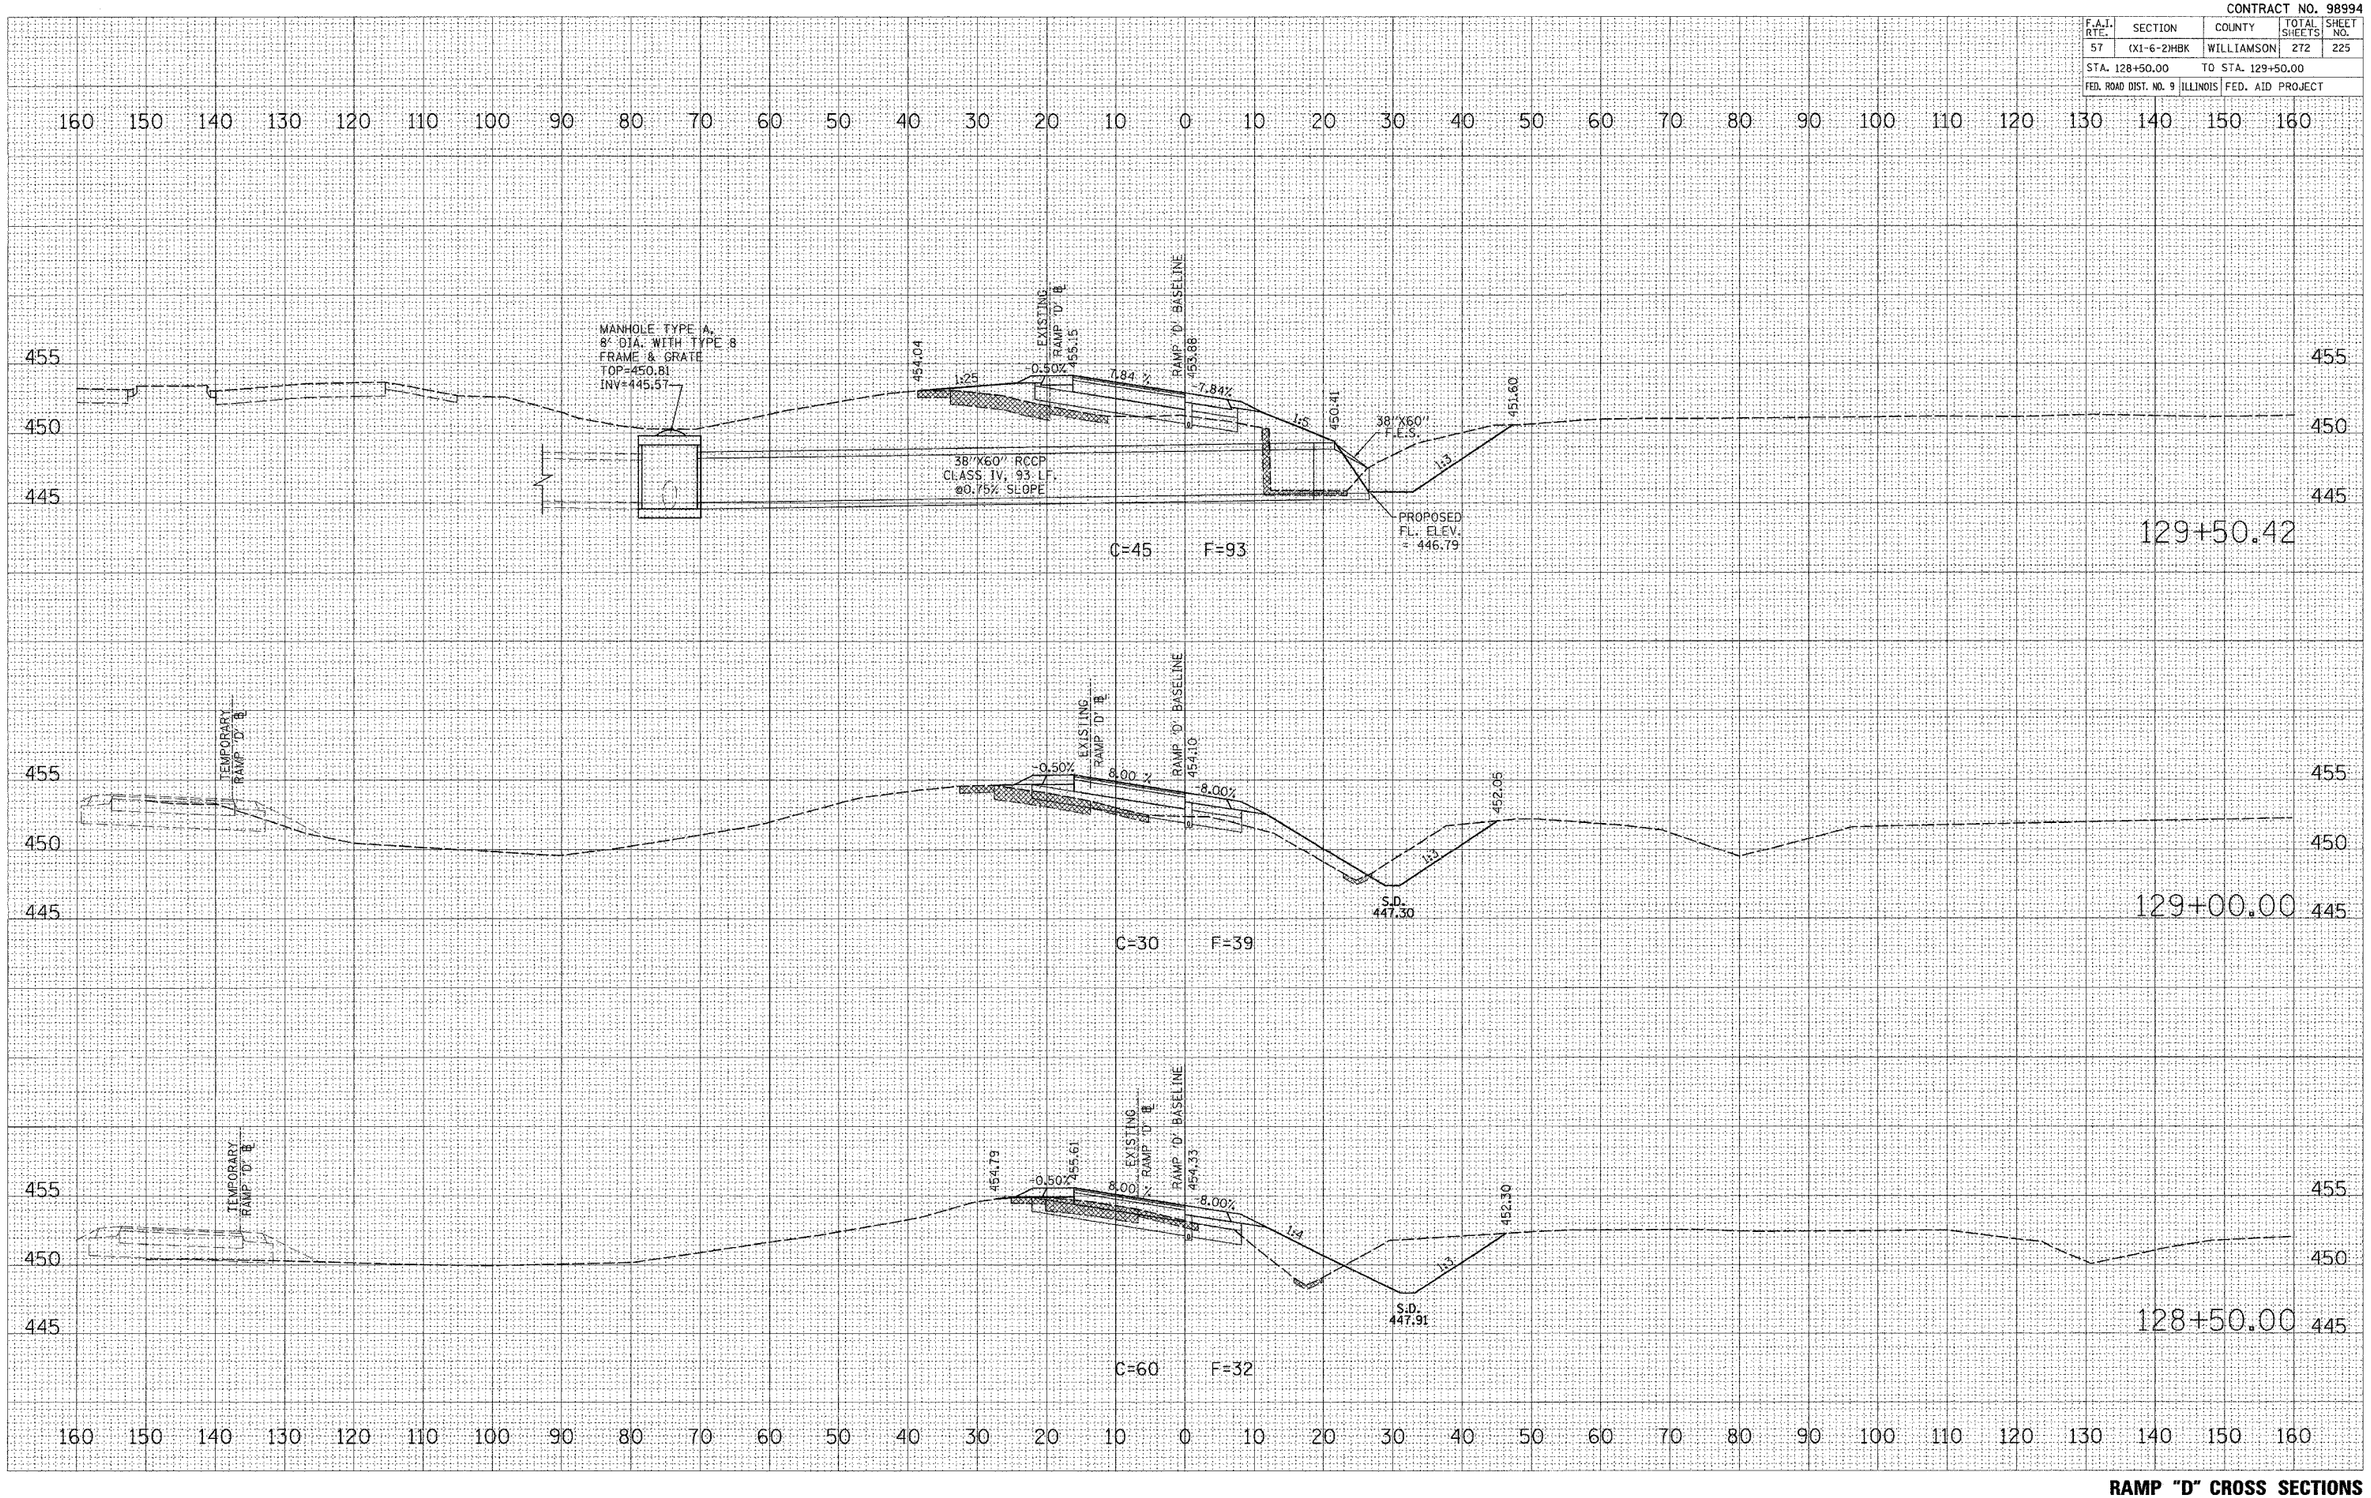

FINAL SURVEY NOTE BOOK NO. SURVEYED PLOTTED TEMPLATE AREAS AREAS CHECKED BY DATE

ORIGINAL SURVEY NOTE BOOK NO. SURVEYED PLOTTED TEMPLATE AREAS AREAS CHECKED BY DATE

PLOT DATE = 3/20/2007
FILE NAME = P:\040600\dgn\040600-mpdxsht.dgn
PLOT SCALE = 10.0000 ' / IN.
USER NAME = dfoerner

RAMP "D" CROSS SECTIONS