CONTRACT NO. 98994

F.A.U. RTE.	SECTION	COUNTY	TOTAL SHEETS	SHEET NO.
9718	(X1-6-2HBK	WILLIAMSON	272	244
STA. 26+25.00		TO STA. 26+50.00		
FED. ROAD DIST. NO. 9	ILLINOIS	FED. AID PROJECT		

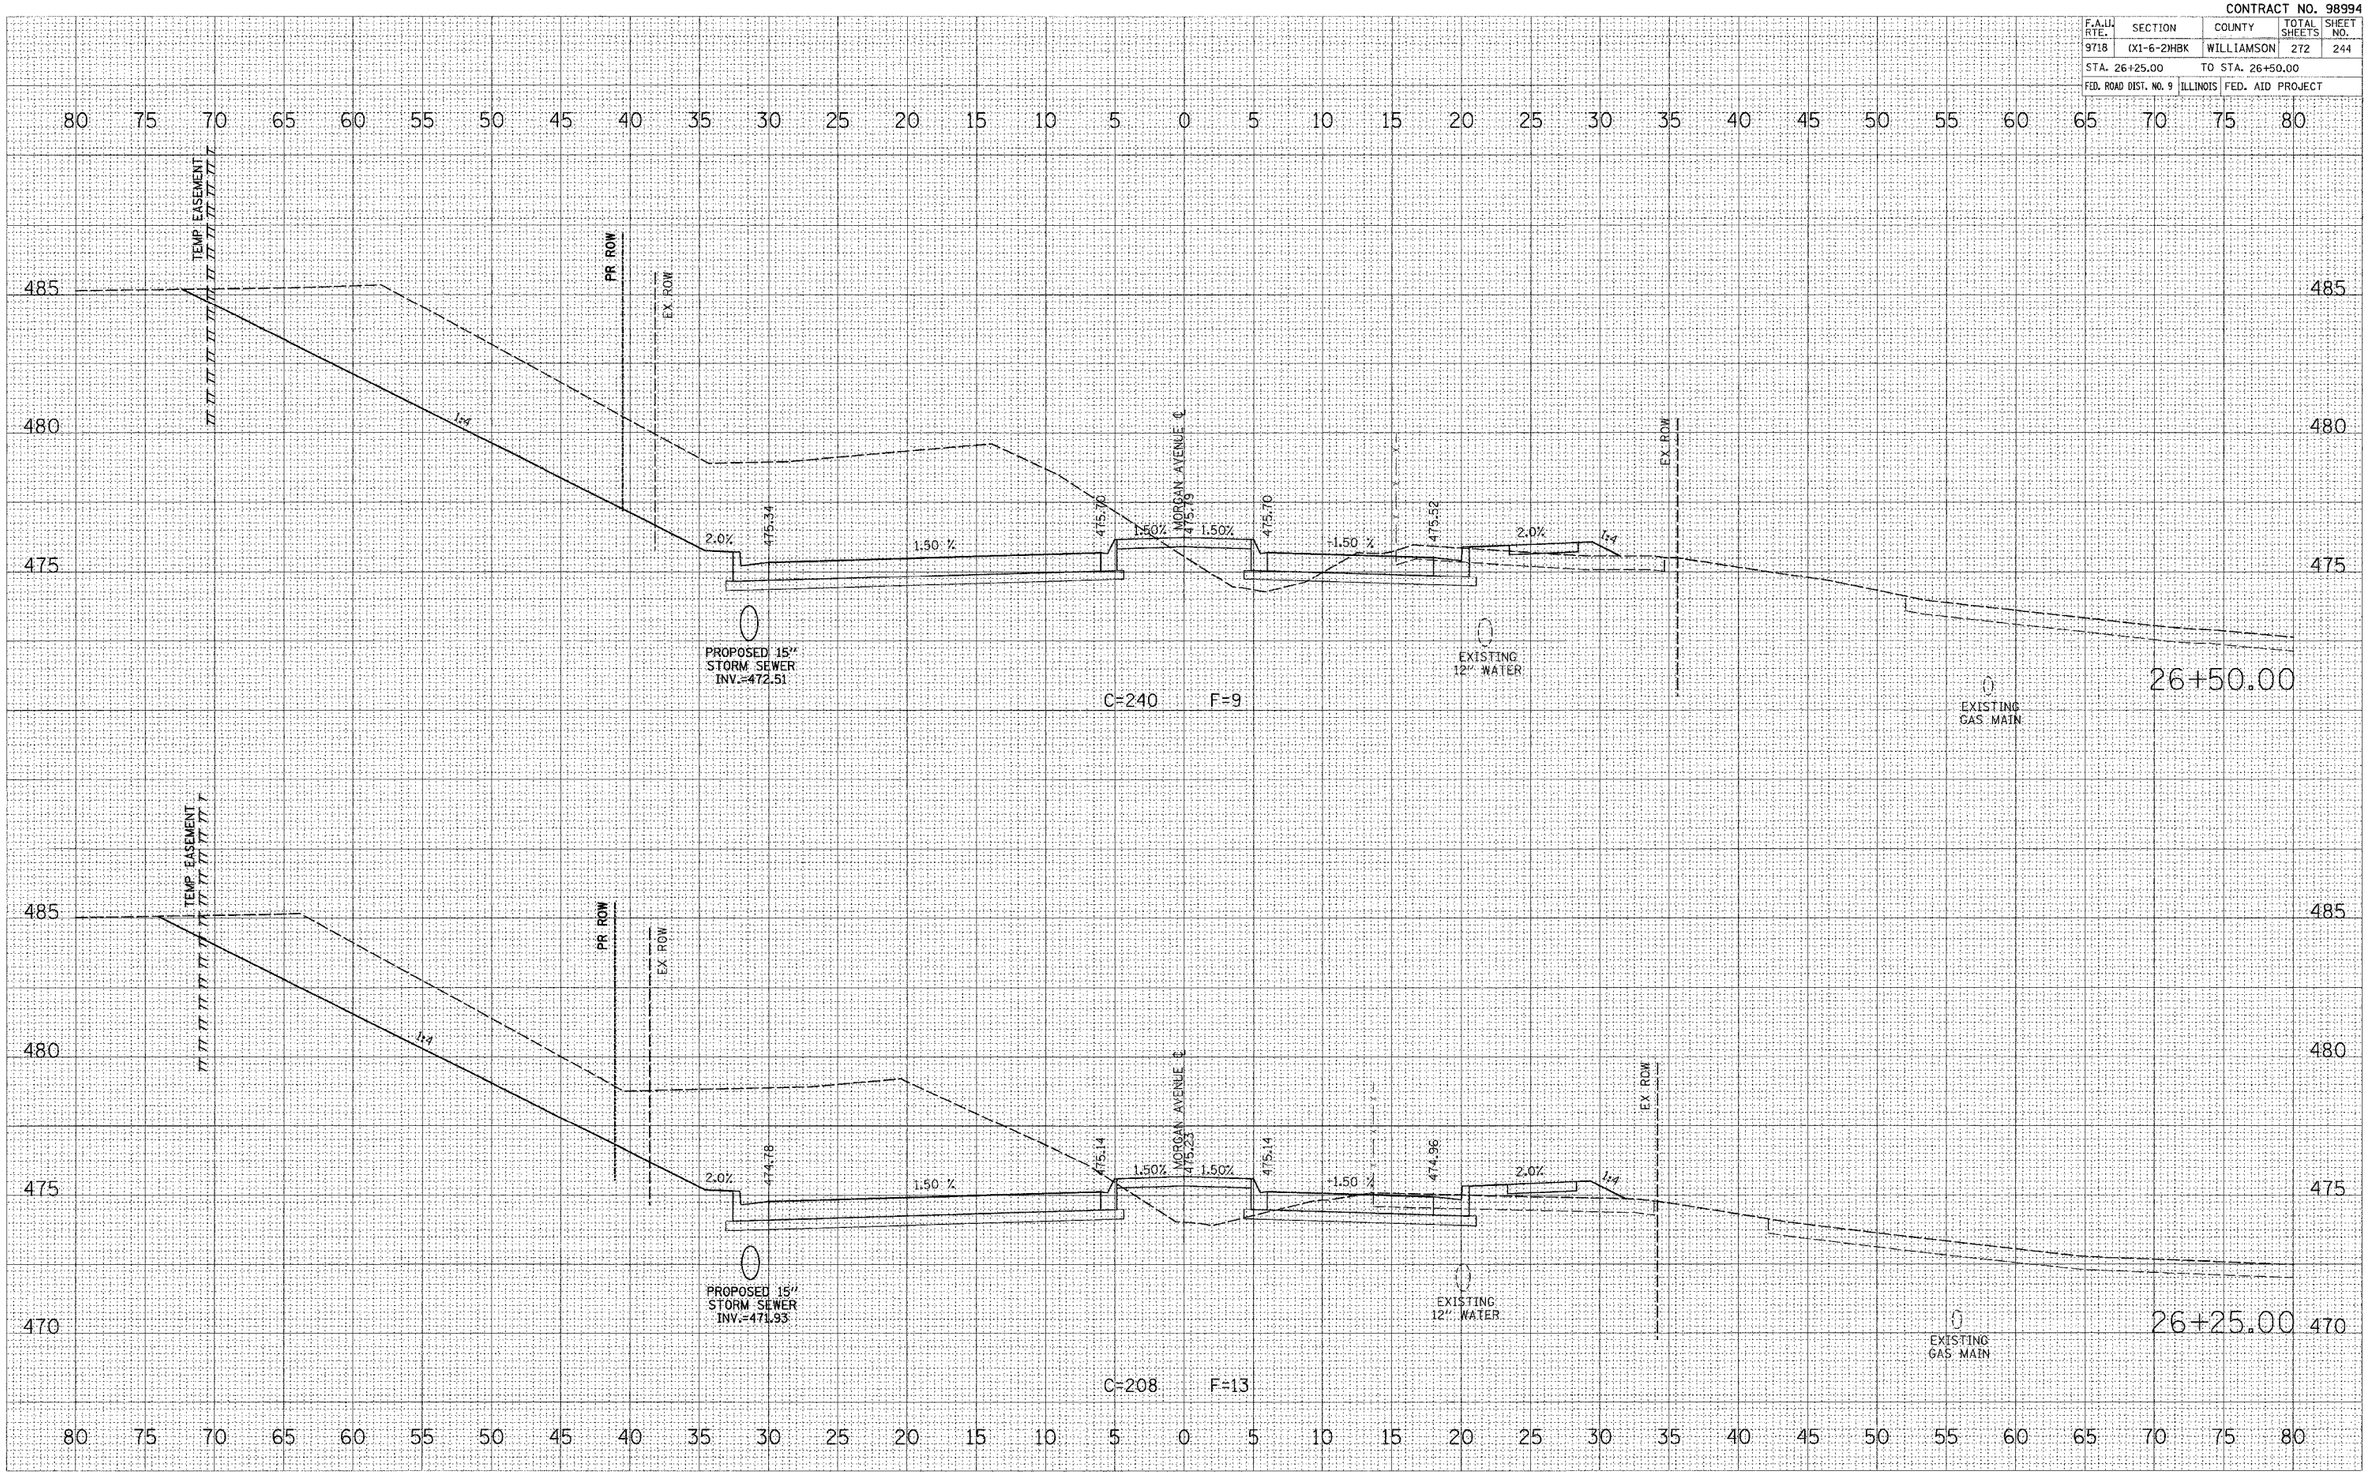

FINAL SURVEY	SURVEYED	BY	DATE
NOTE BOOK	PLOTTED		
NO.	TEMPLATE		
	AREAS		
	AREAS CHECKED		

ORIGINAL SURVEY	SURVEYED	BY	DATE
NOTE BOOK	PLOTTED		
NO.	TEMPLATE		
	AREAS		
	AREAS CHECKED		

PLOT DATE = 3/20/2007
FILE NAME = P:\043808\dgn\043808morgan1.dgn
PLOT SCALE = 5.8606 ' / IN.
PLOT STYLE = Observer
USER NAME =

MORGAN AVENUE CROSS SECTIONS