CONTRACT NO. 98994

F.A.U. RTE.	SECTION	COUNTY	TOTAL SHEETS	SHEET NO.
9718	(X1-6-2)HBK	WILLIAMSON	272	251
STA. 29+75.00		TO STA. 30+00.00		
FED. ROAD DIST. NO. 9	ILLINOIS	FED. AID PROJECT		

SEE RAMP 'H' CROSS SECTIONS

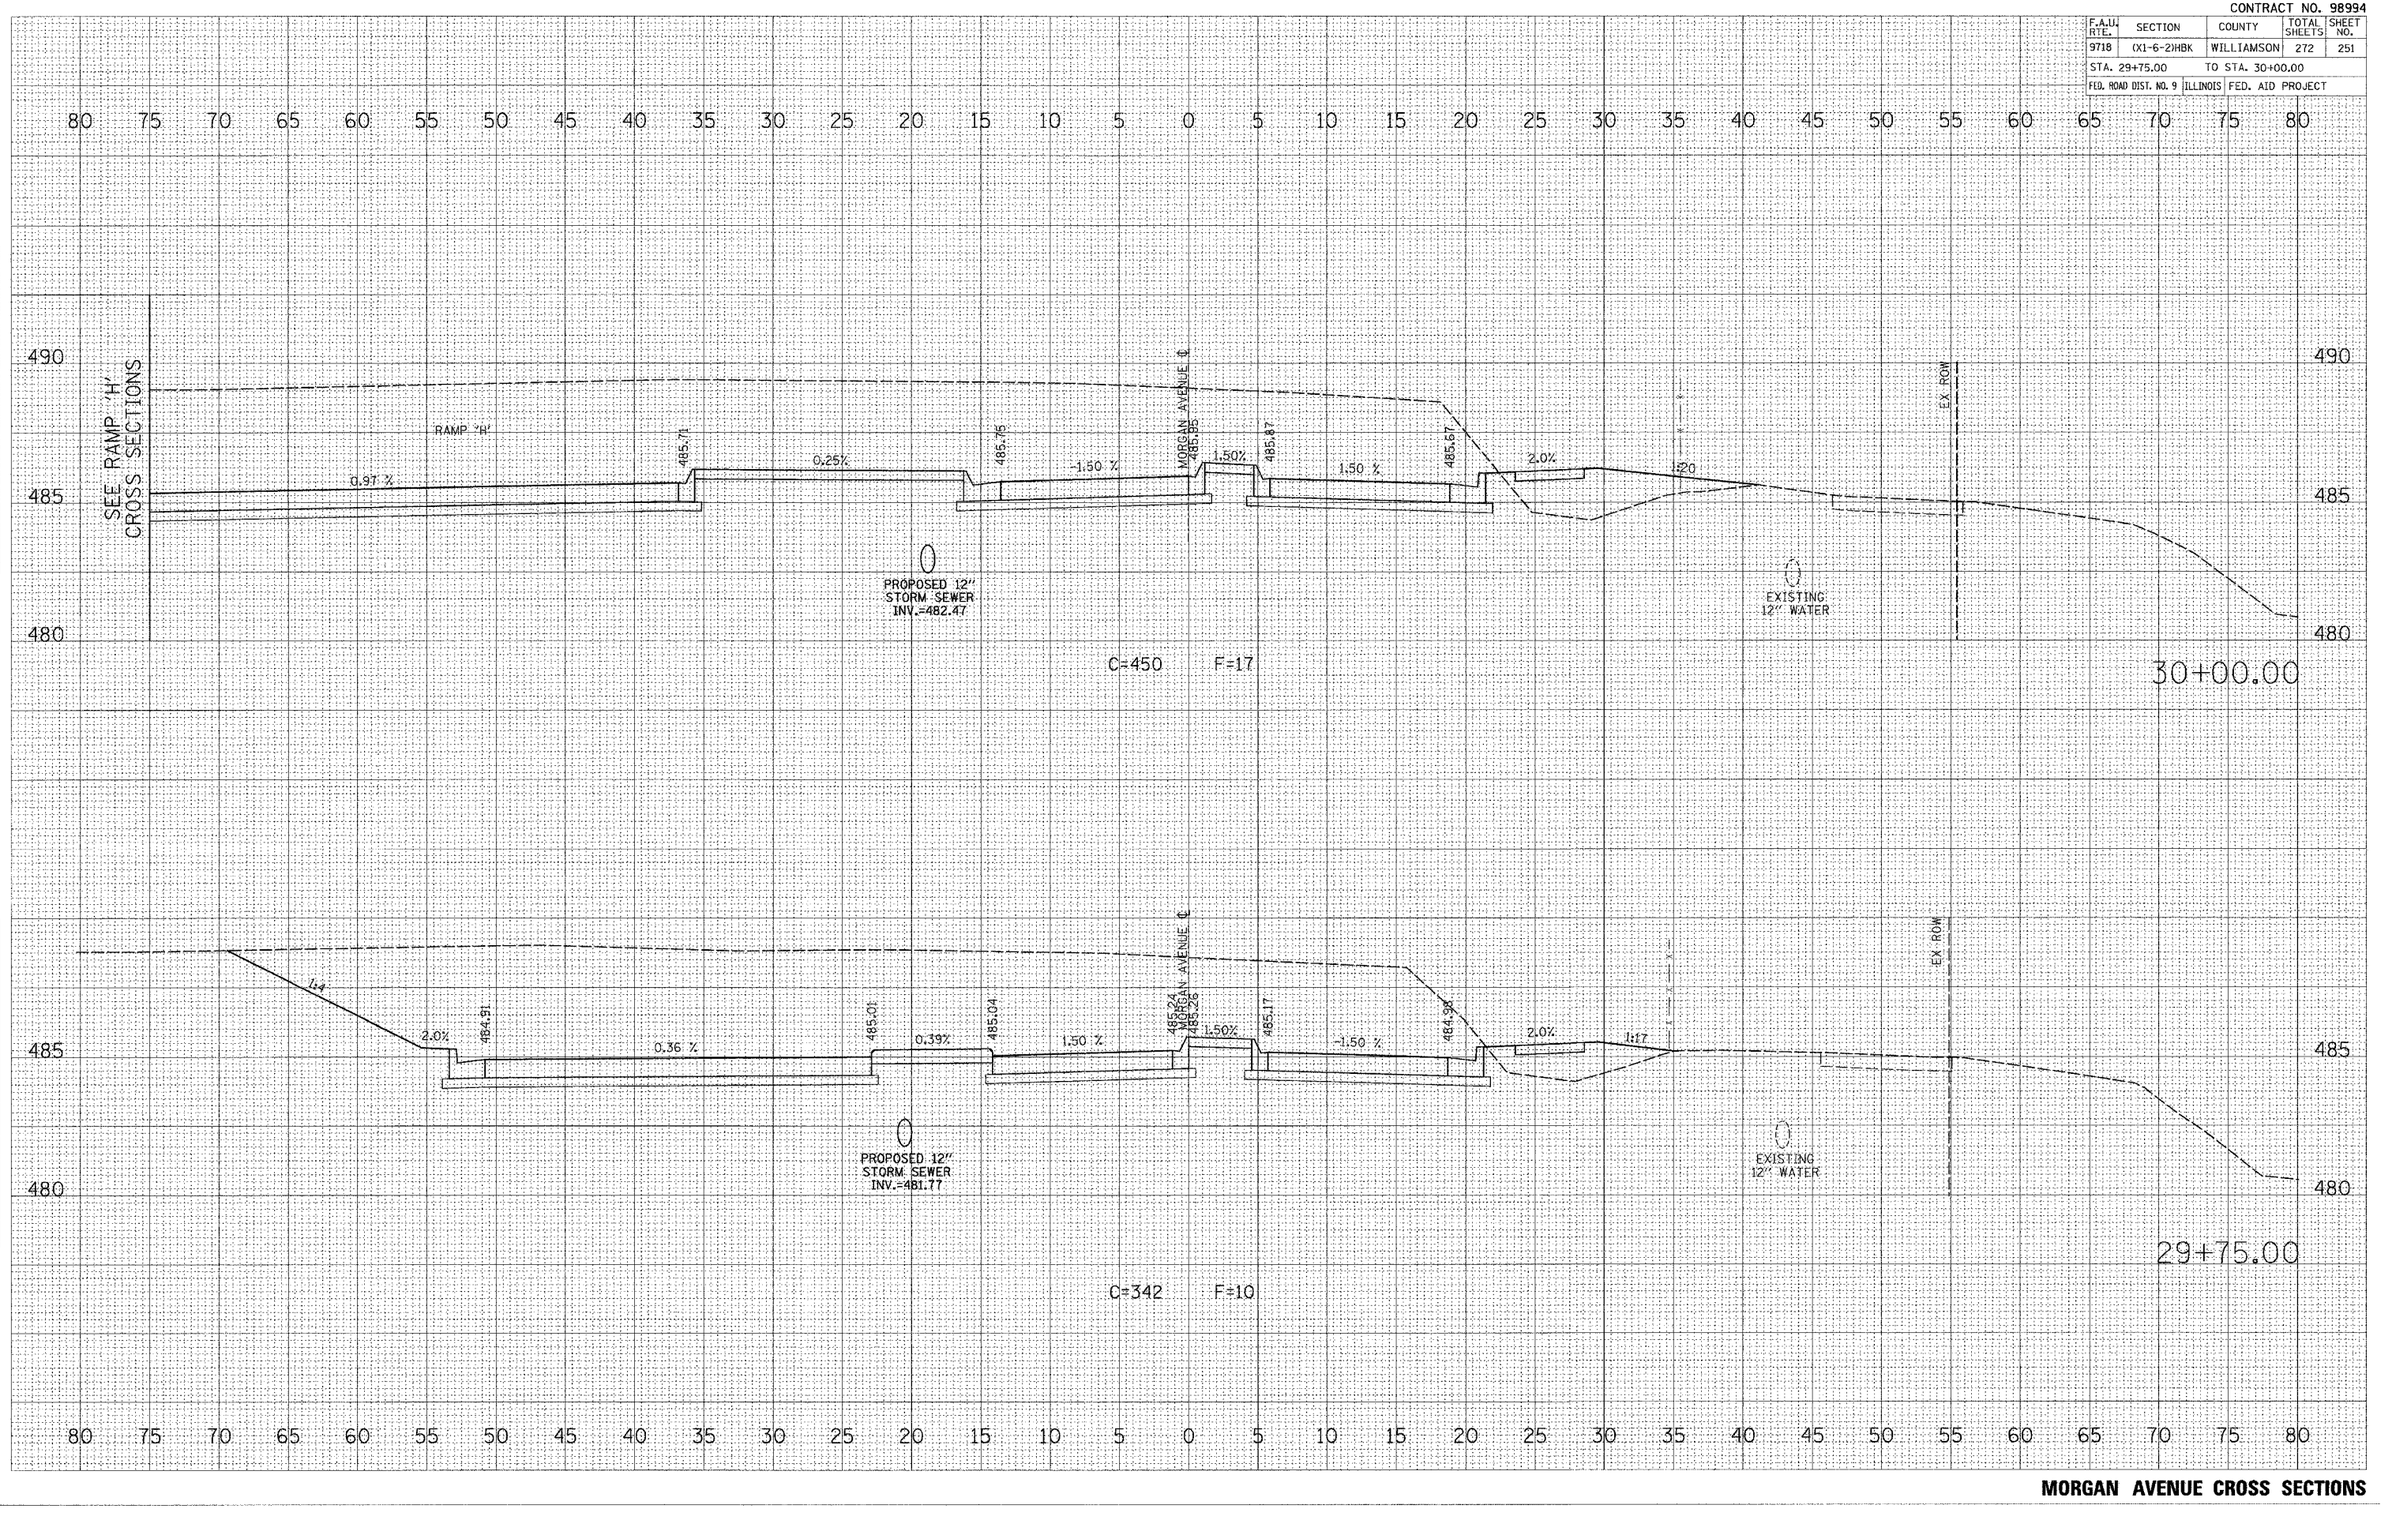

MORGAN AVENUE CROSS SECTIONS

FINAL SURVEY	SURVEYED	BY	DATE
	PLOTTED		
NOTE BOOK	TEMPLATE		
NO.	AREAS		
	CROSS CHECKED		

ORIGINAL SURVEY	SURVEYED	BY	DATE
	PLOTTED		
NOTE BOOK	TEMPLATE		
NO.	AREAS		
	CROSS CHECKED		

PLOT DATE = 3/20/2007
FILE NAME = P:\040600\dgn\040600morgkant.dgn
PLOT SCALE = 5.0000 ' / IN.
USER NAME = dhavmar