CONTRACT NO. 98994

| F.A.U. RTE. | SECTION | COUNTY | TOTAL SHEETS | SHEET NO. |
|---|---|---|---|---|
| 9718 | (X1-6-2)HBK | WILLIAMSON | 272 | 266 |
| STA. 39+25.00 | | TO STA. 39+50.00 | | |
| FED. ROAD DIST. NO. 9 | ILLINOIS | FED. AID PROJECT | | |

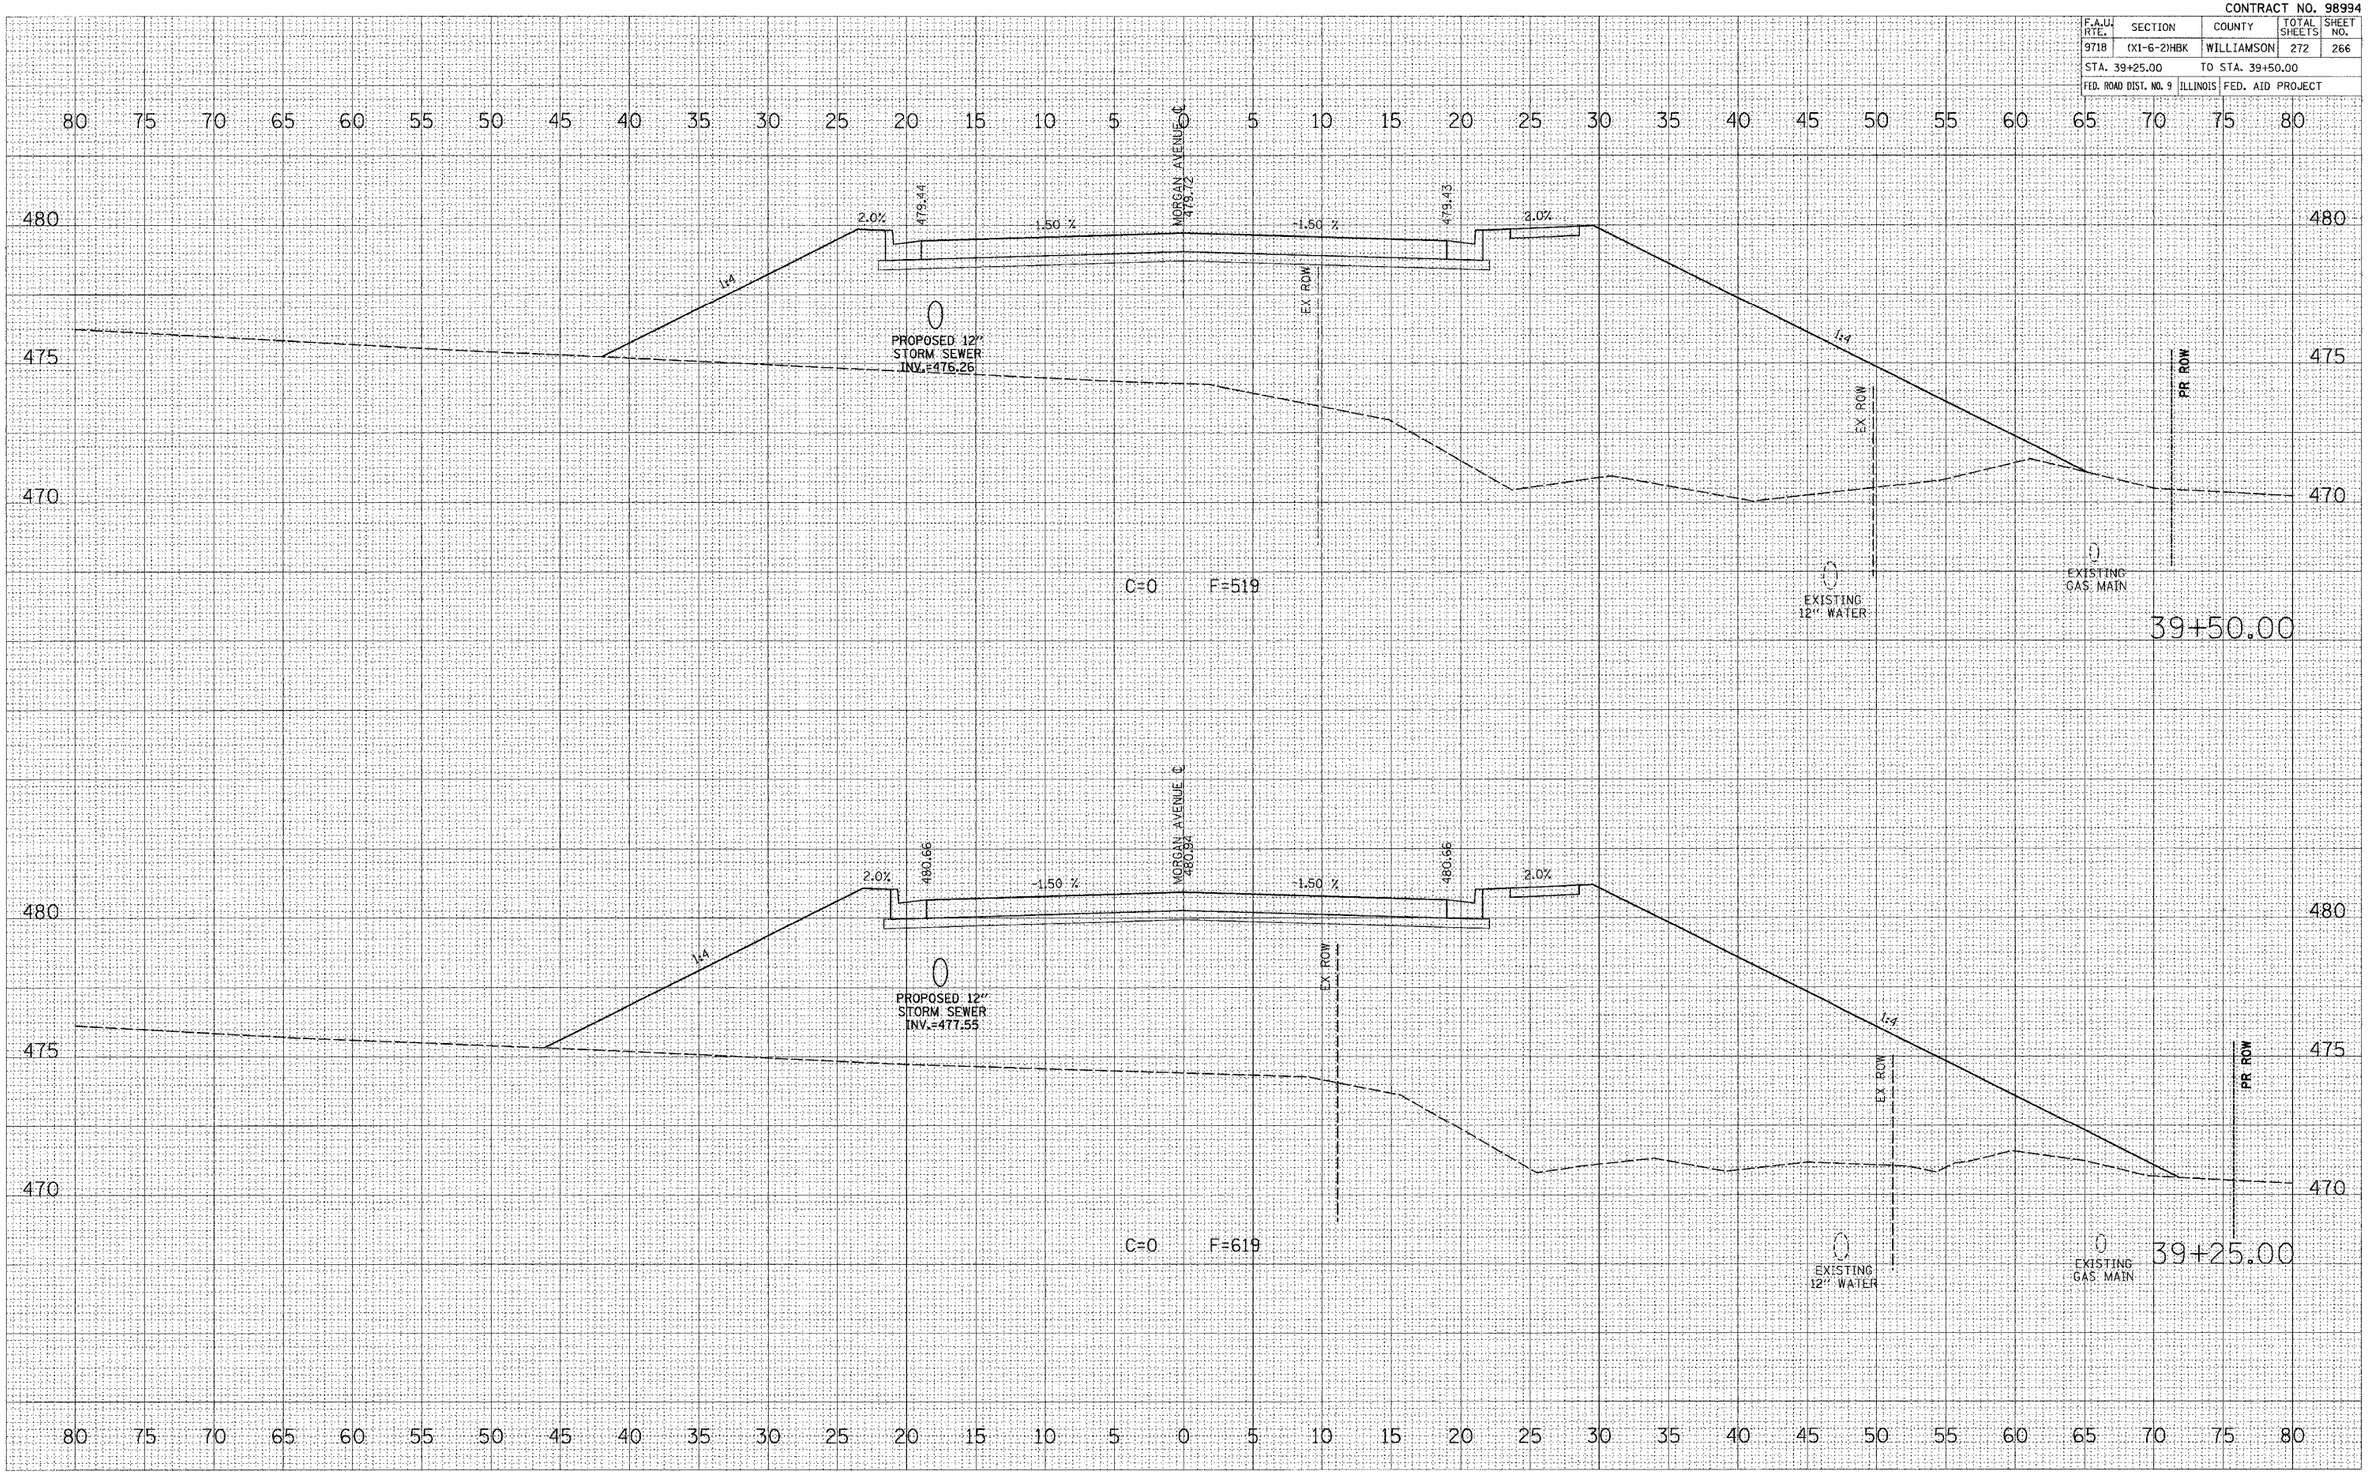


**MORGAN AVENUE CROSS SECTIONS**

| | | | |
|---|---|---|---|
| FINAL SURVEY | SURVEYED | BY | |
| | PLOTTED | DATE | |
| NOTE BOOK | TEMPLATE | | |
| NO. | AREAS | | |
| | AREAS CHECKED | | |

| | | | |
|---|---|---|---|
| ORIGINAL SURVEY | SURVEYED | BY | |
| | PLOTTED | DATE | |
| NOTE BOOK | TEMPLATE | | |
| NO. | AREAS | | |
| | AREAS CHECKED | | |

PLOT DATE = 3/20/2027
FILE NAME = P:\045689\dgn\045689morgsht.dgn
PLOT SCALE = 5.8000 ' / IN.
USER NAME = dhoerner