CONTRACT NO. 98994

F.A.U. RTE.	SECTION	COUNTY	TOTAL SHEETS	SHEET NO.
9718	(X1-6-2)HBK	WILLIAMSON	272	269
STA. 40+75.00		TO STA. 41+00.00		
FED. ROAD DIST. NO. 9	ILLINOIS	FED. AID PROJECT		

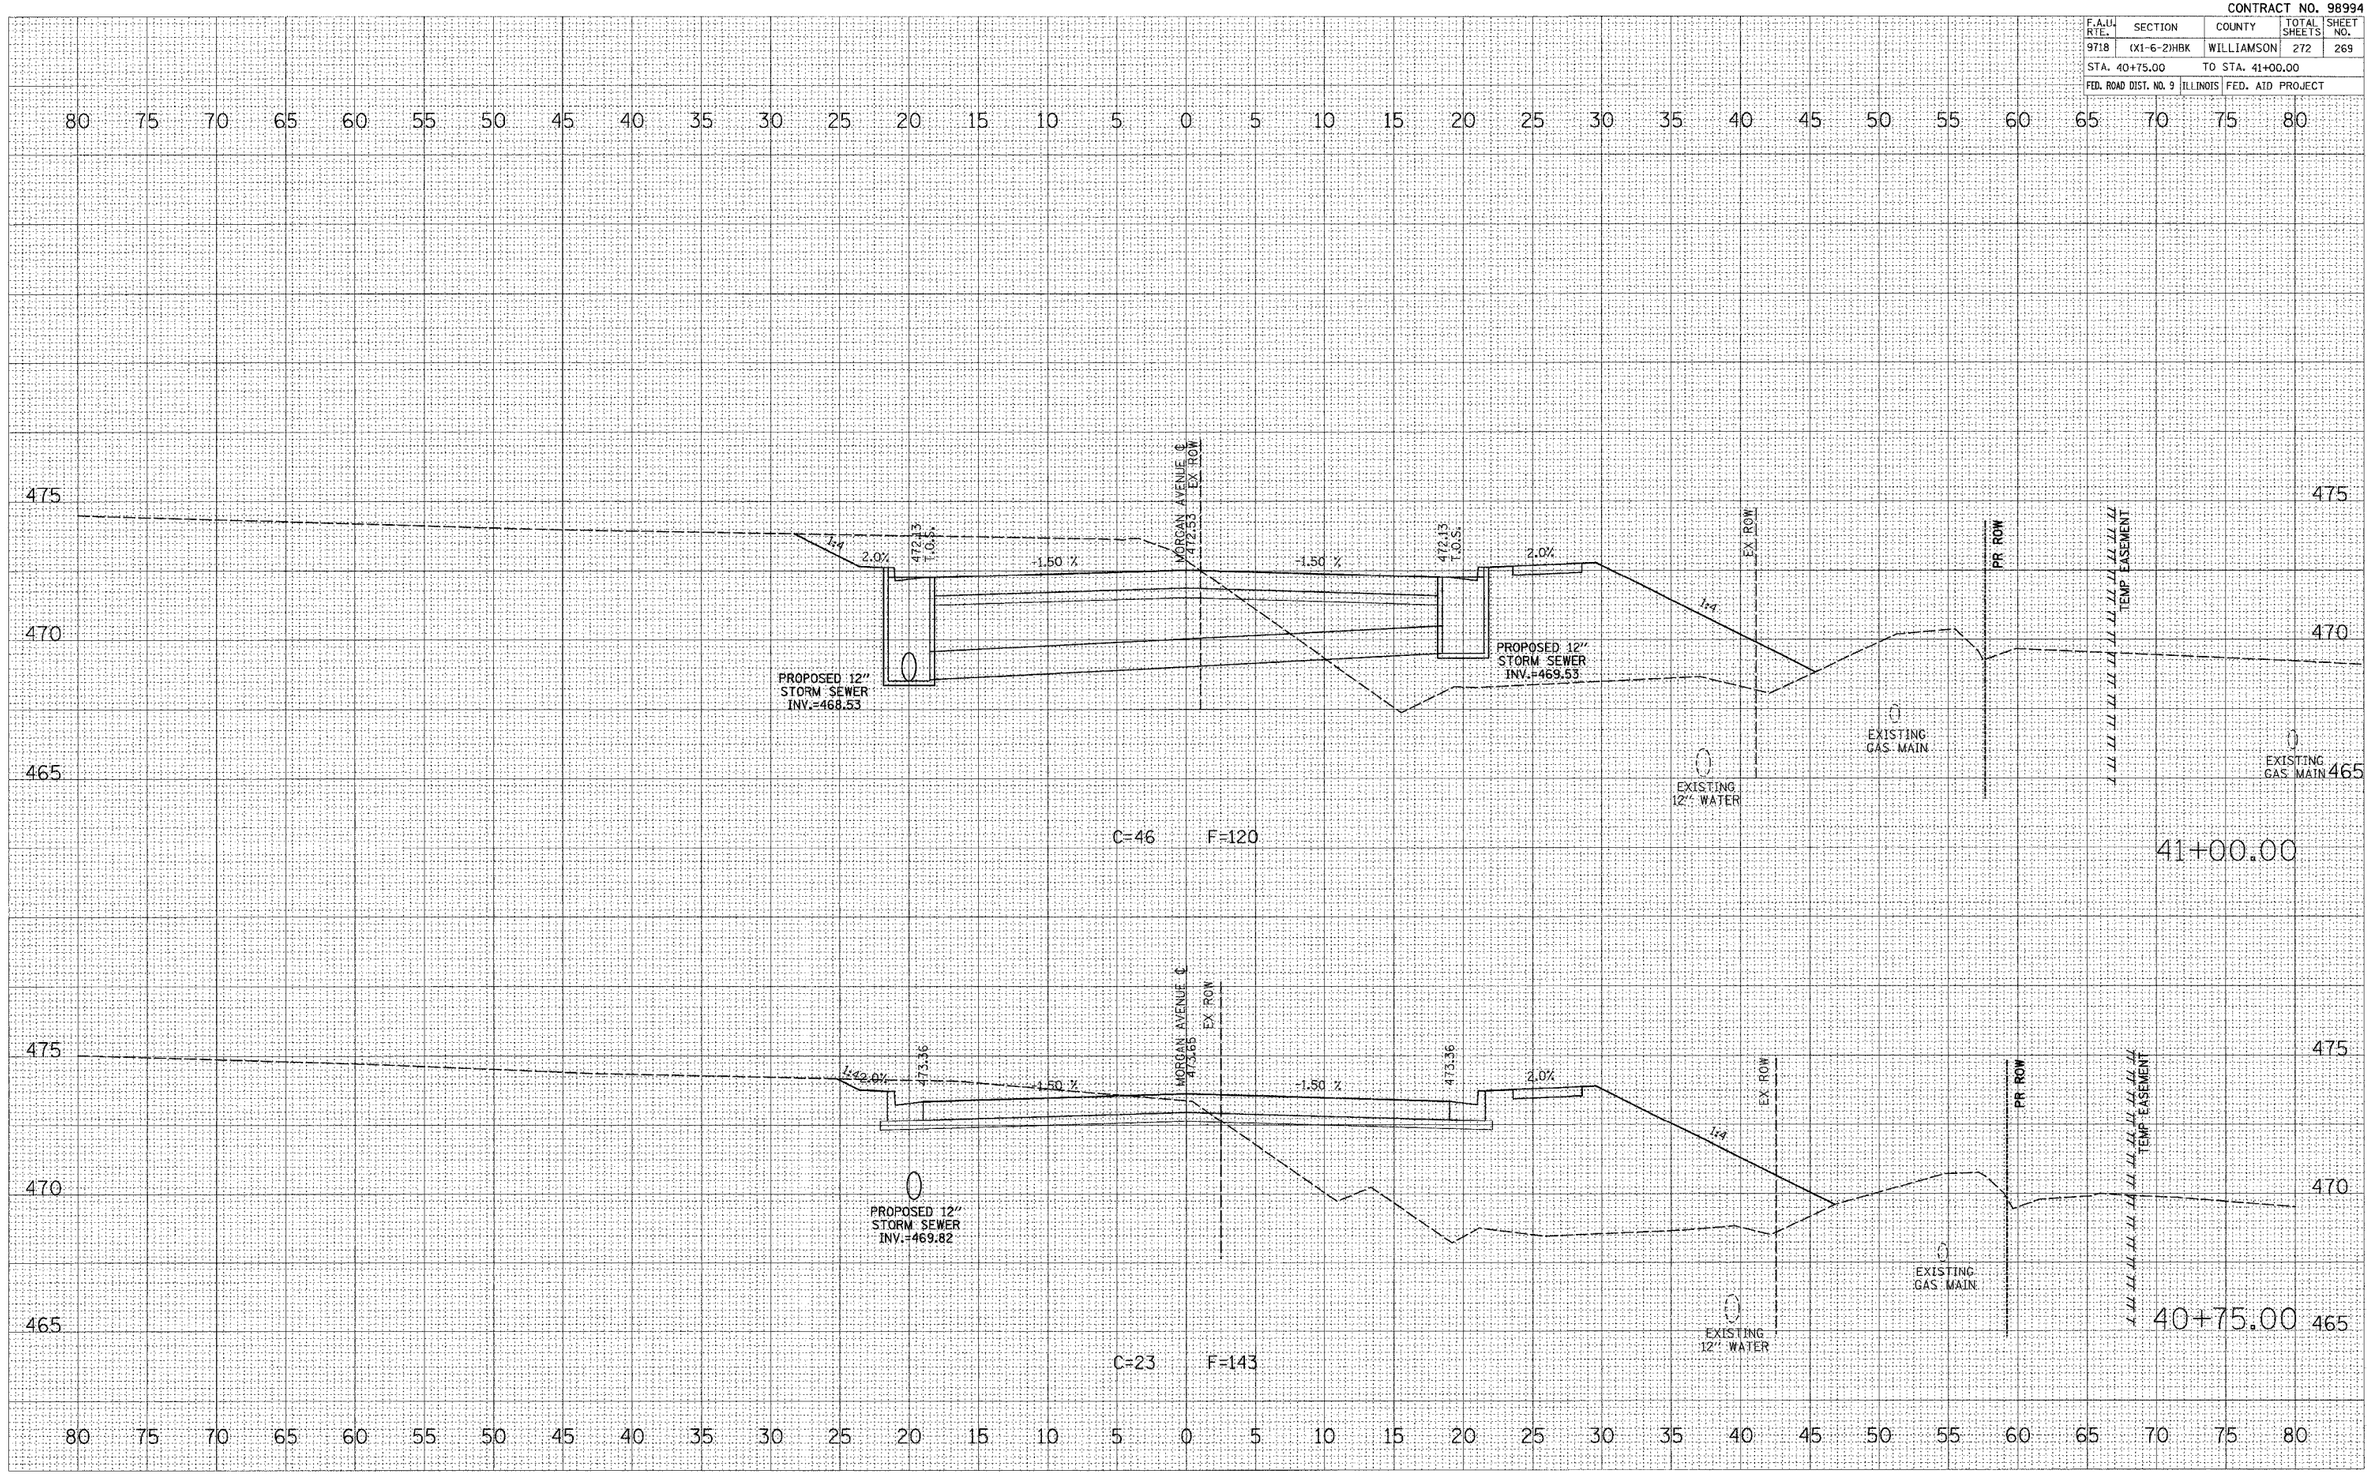

FINAL SURVEY | NOTE BOOK NO. | SURVEYED | PLOTTED | TEMPLATE | AREAS | AREAS CHECKED | BY | DATE

ORIGINAL SURVEY | NOTE BOOK NO. | SURVEYED | PLOTTED | TEMPLATE | AREAS | AREAS CHECKED | BY | DATE

PLOT DATE = 3/20/2007
FILE NAME = P:\040600\dgn\040600morgl\sht\dgn
PLOT SCALE = 5.0000 ' / IN.
USER NAME = dhoerner

MORGAN AVENUE CROSS SECTIONS