CONTRACT NO. 99199

ROUTE NO.	SECTION	COUNTY	TOTAL SHEETS	SHEET NO.
F.A.S. 2904	97-00089-00-RS	WILLIAMSON	86	57
ILLINOIS		LAKE OF EGYPT ROAD		

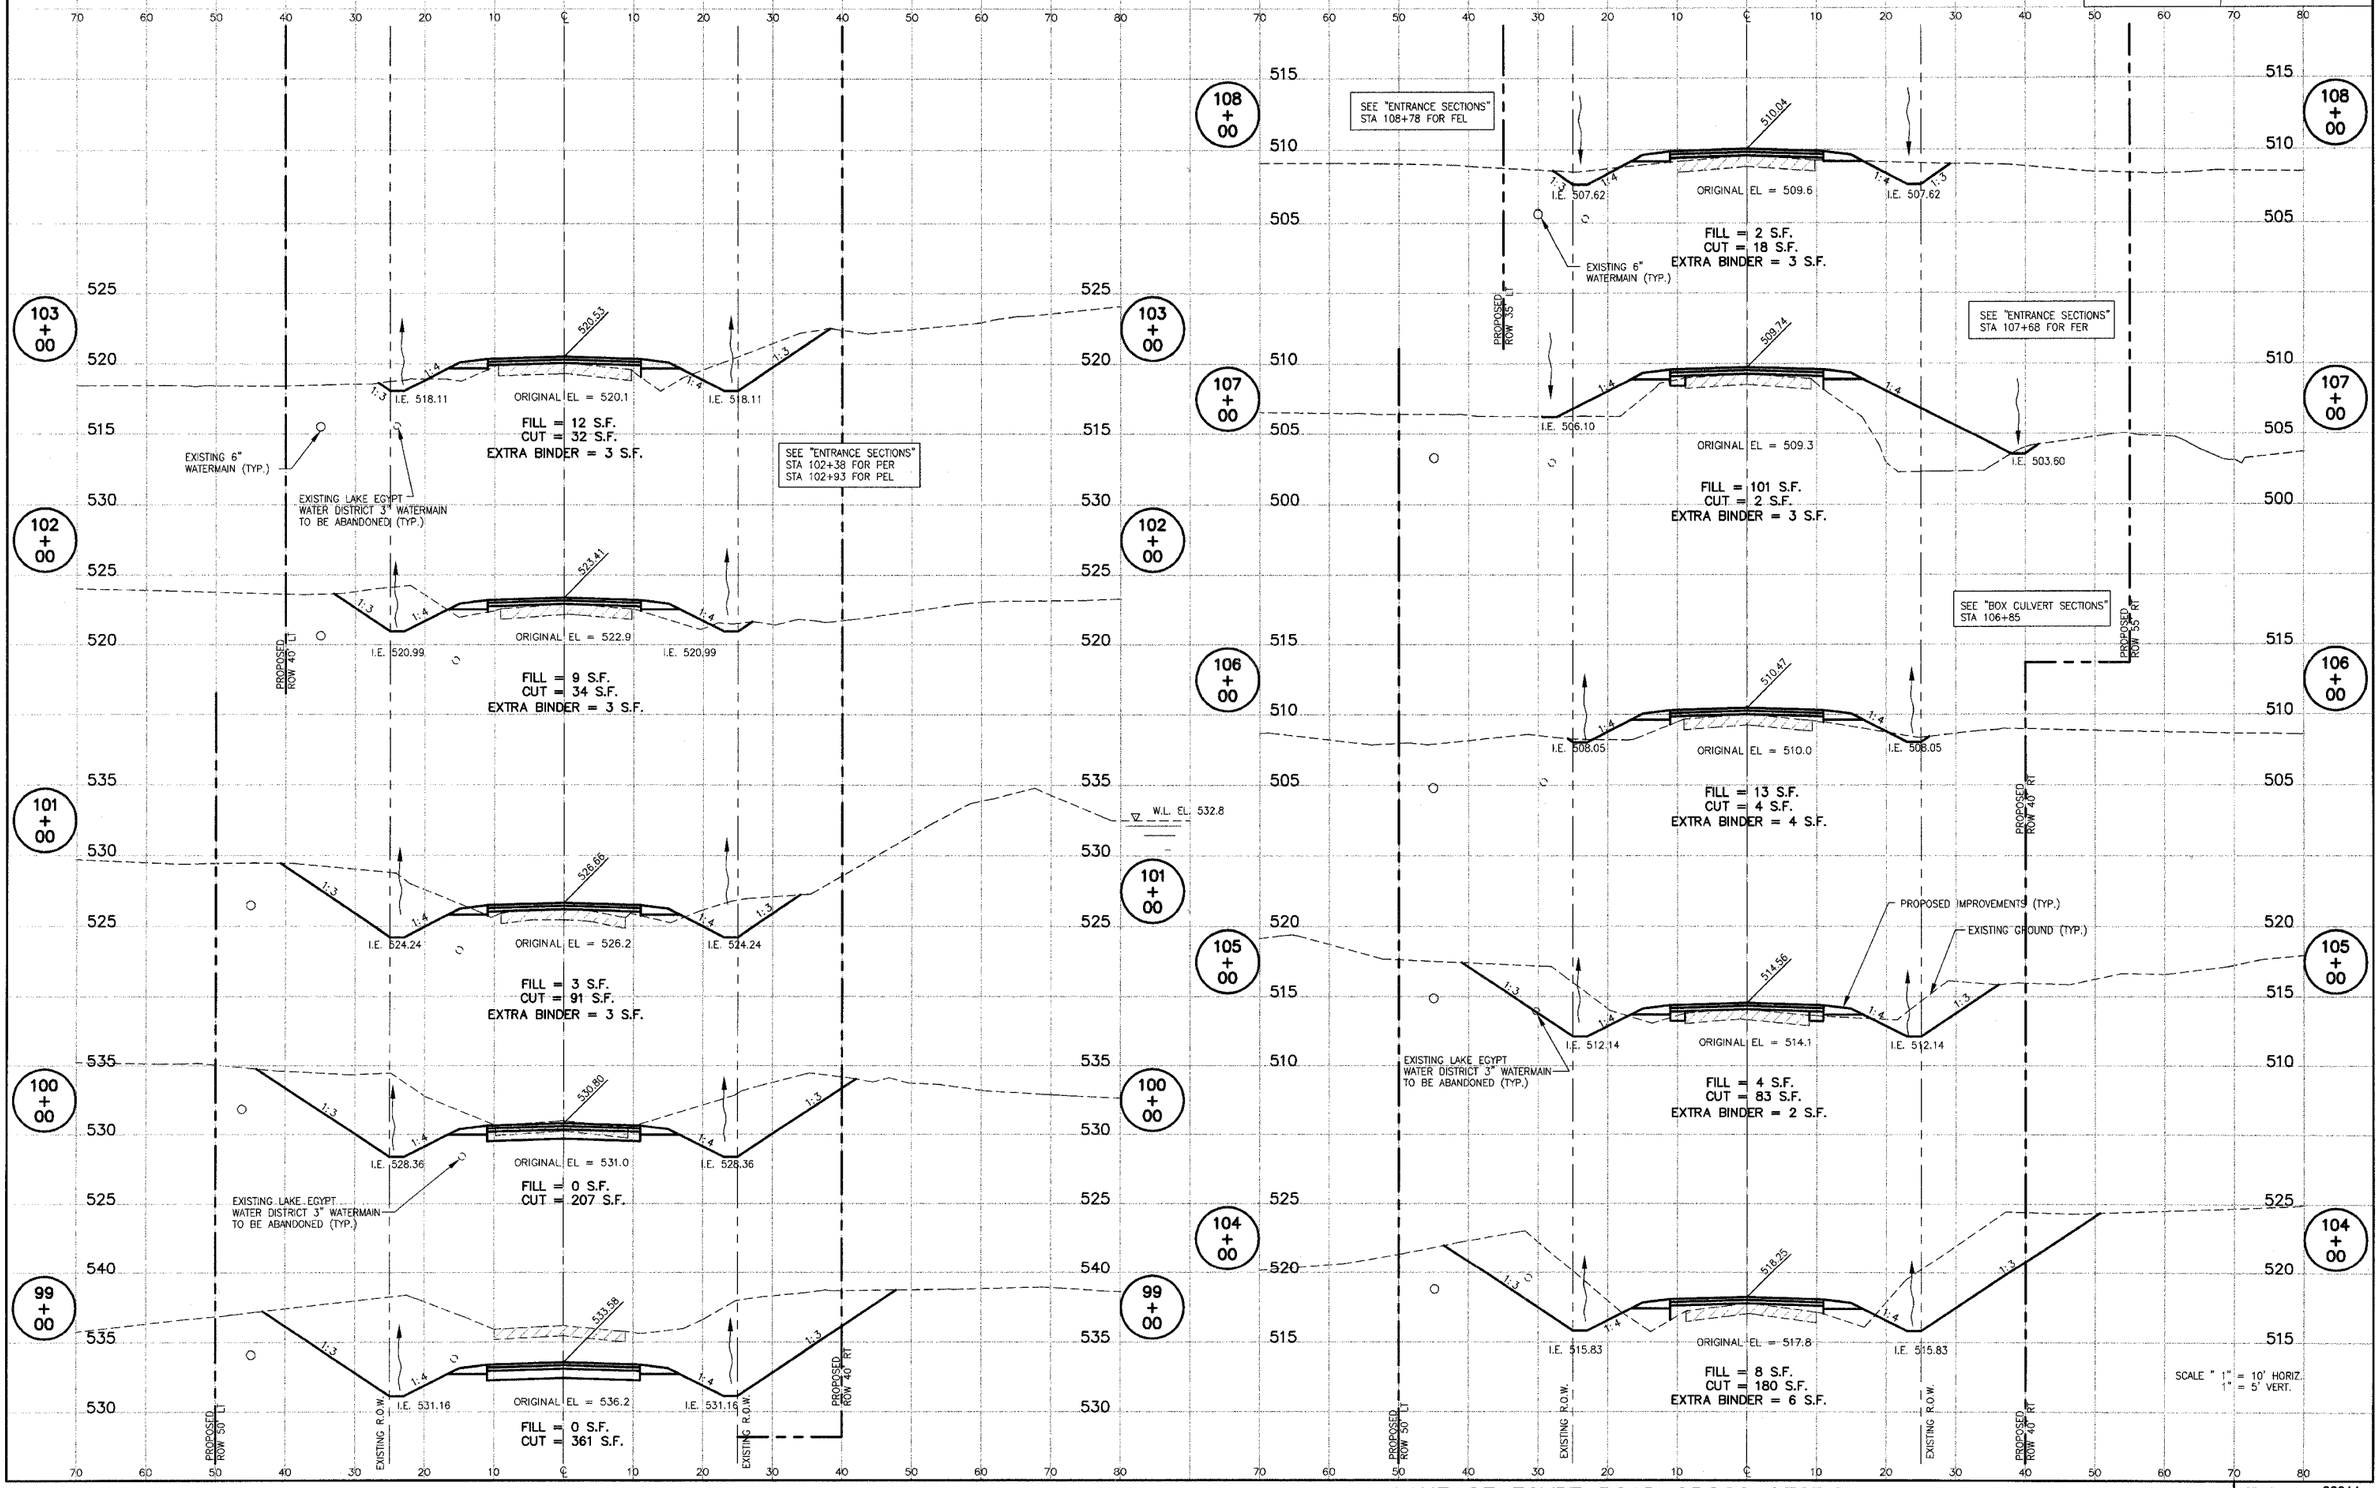

LAKE OF EGYPT ROAD CROSS SECTIONS – STA. 99+00 TO 108+00

PROJECT No. 00044
SHT. 57 OF 86

P:\00044\Contract Files\57 RCS\1001\1 DWG, 3/15/2007 2:01:04 PM