CONTRACT NO. 99199

ROUTE NO.	SECTION	COUNTY	TOTAL SHEETS	SHEET NO.
F.A.S. 2904	97-00089-00-RS	WILLIAMSON	86	62
ILLINOIS		LAKE OF EGYPT ROAD		

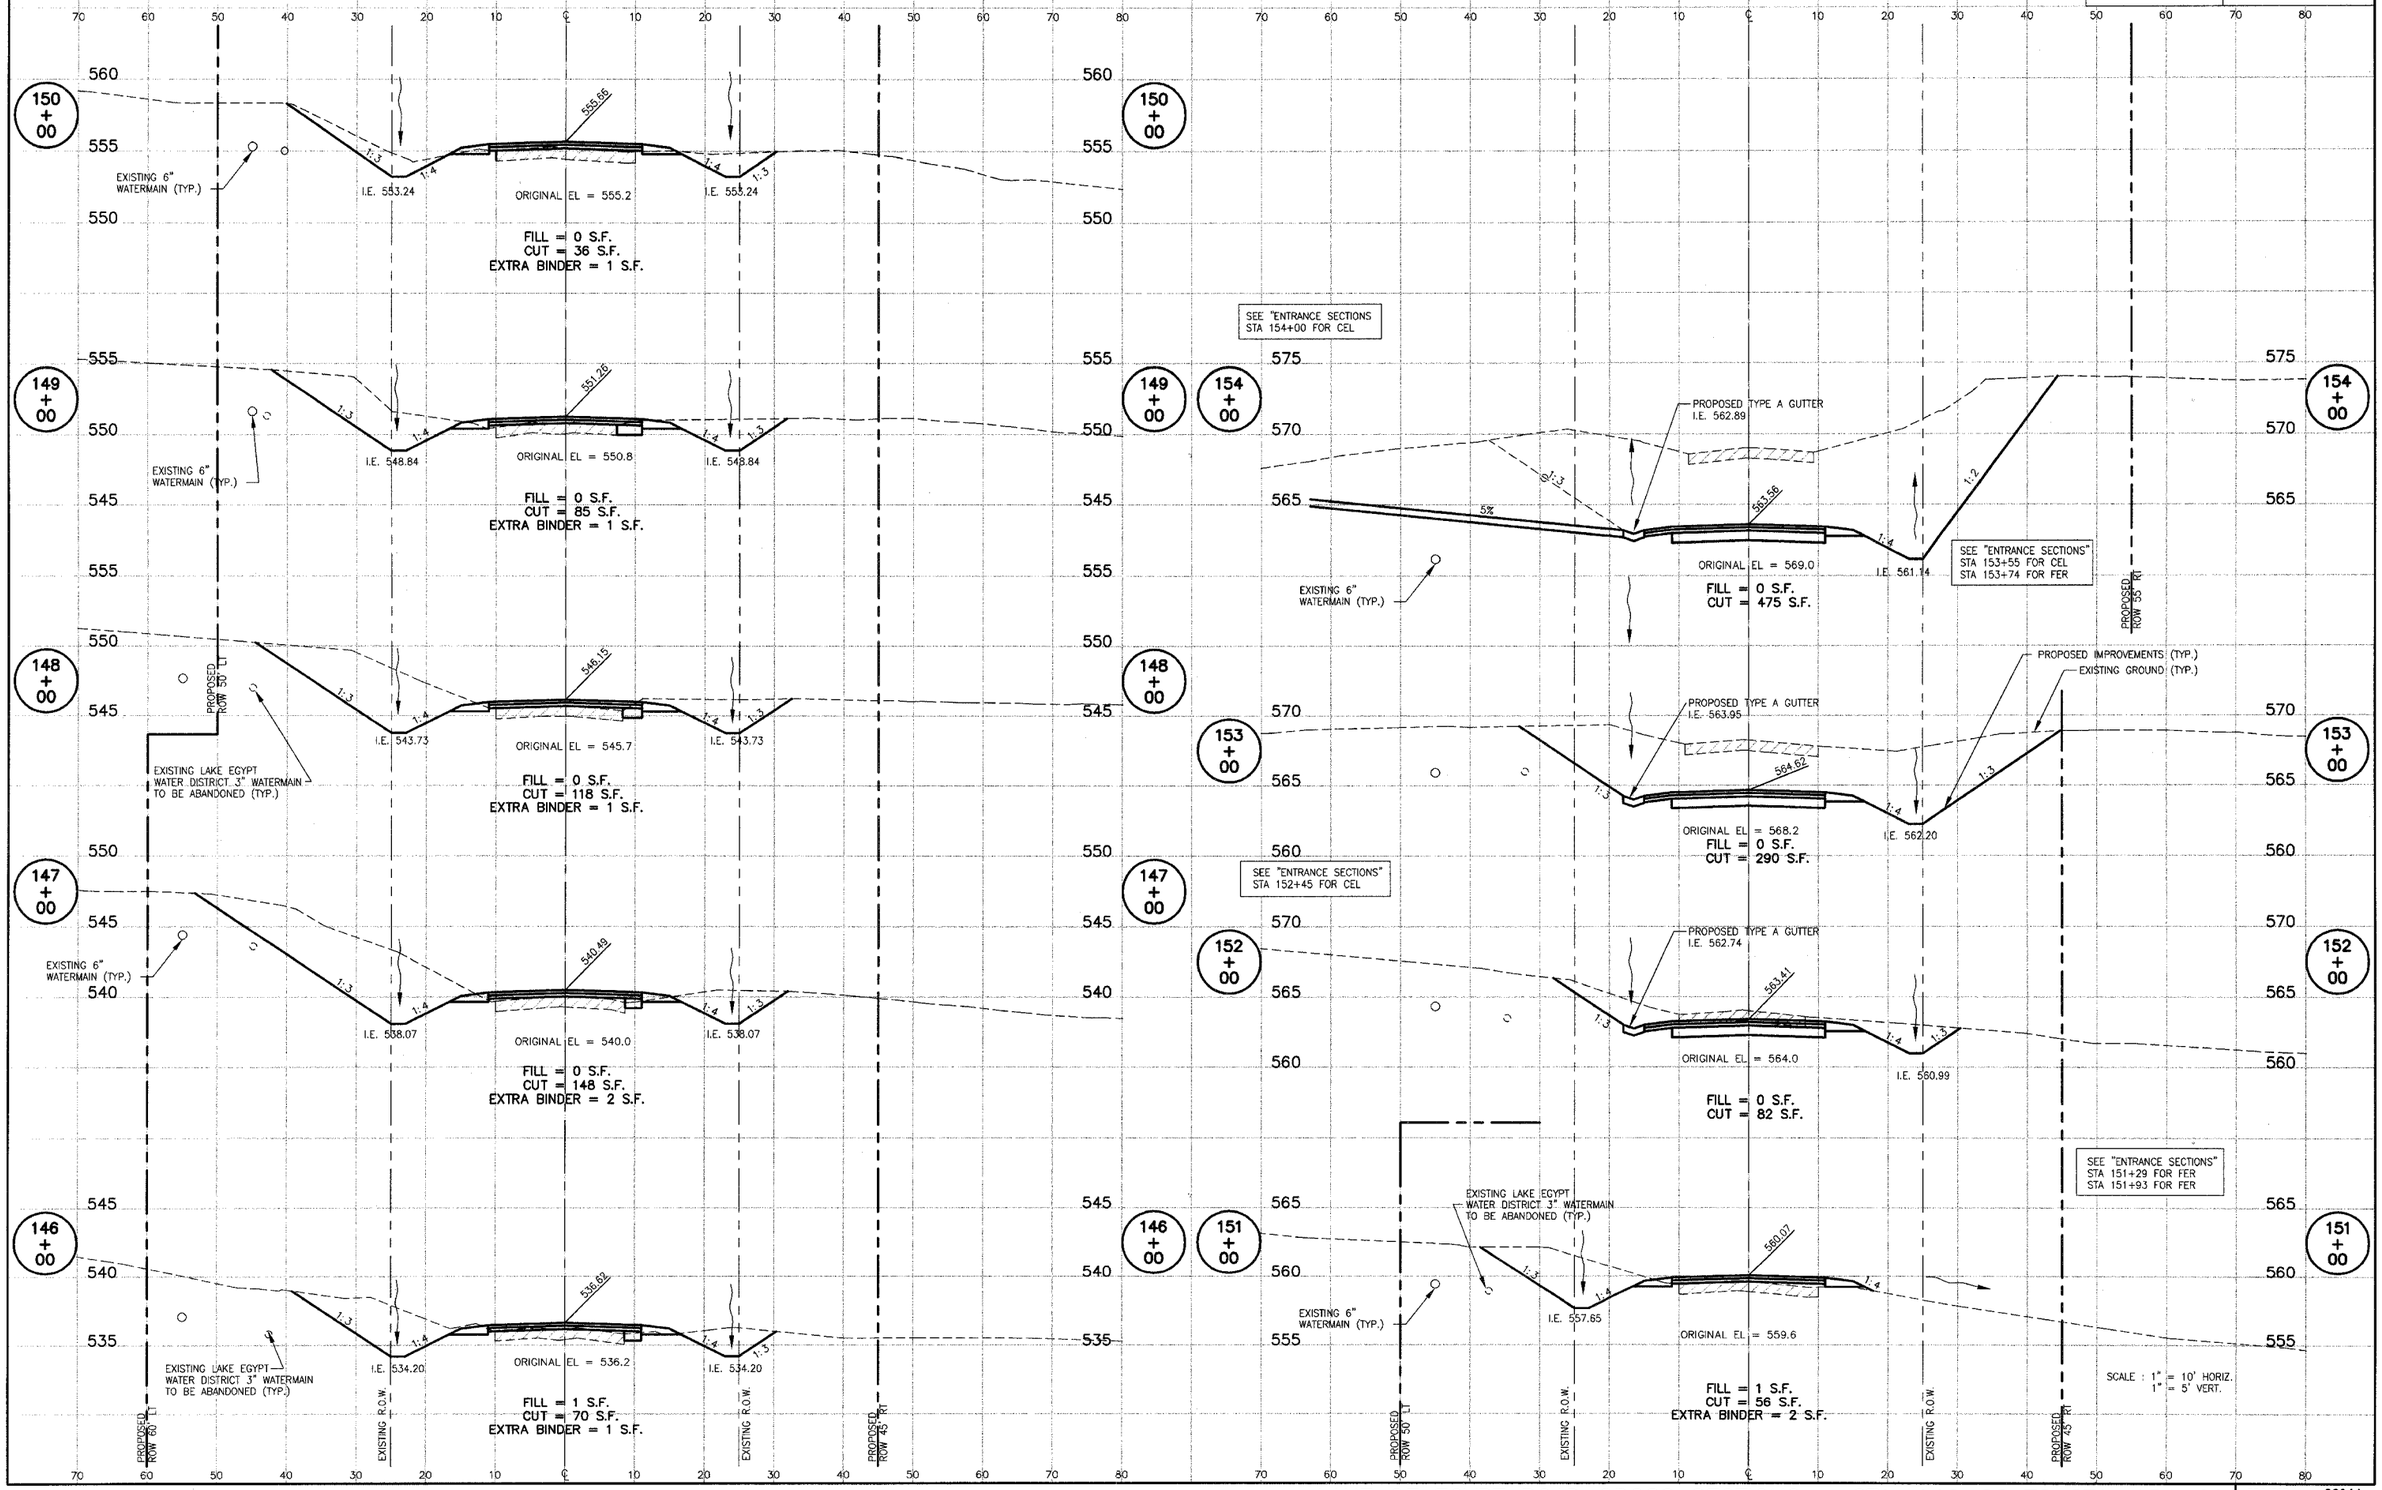

LAKE OF EGYPT ROAD CROSS SECTIONS – STA. 146+00 TO STA. 154+00

PROJECT No. 00044
SHT. 62 OF 86

F:\00044\Contained Plans\62 RC01S001.DWG, 3/15/2007 1:58:49 PM