CONTRACT NO. 99199

ROUTE NO.	SECTION	COUNTY	TOTAL SHEETS	SHEET NO.
F.A.S. 2904	97-00089-00-RS	WILLIAMSON	86	70
ILLINOIS		LAKE OF EGYPT ROAD		

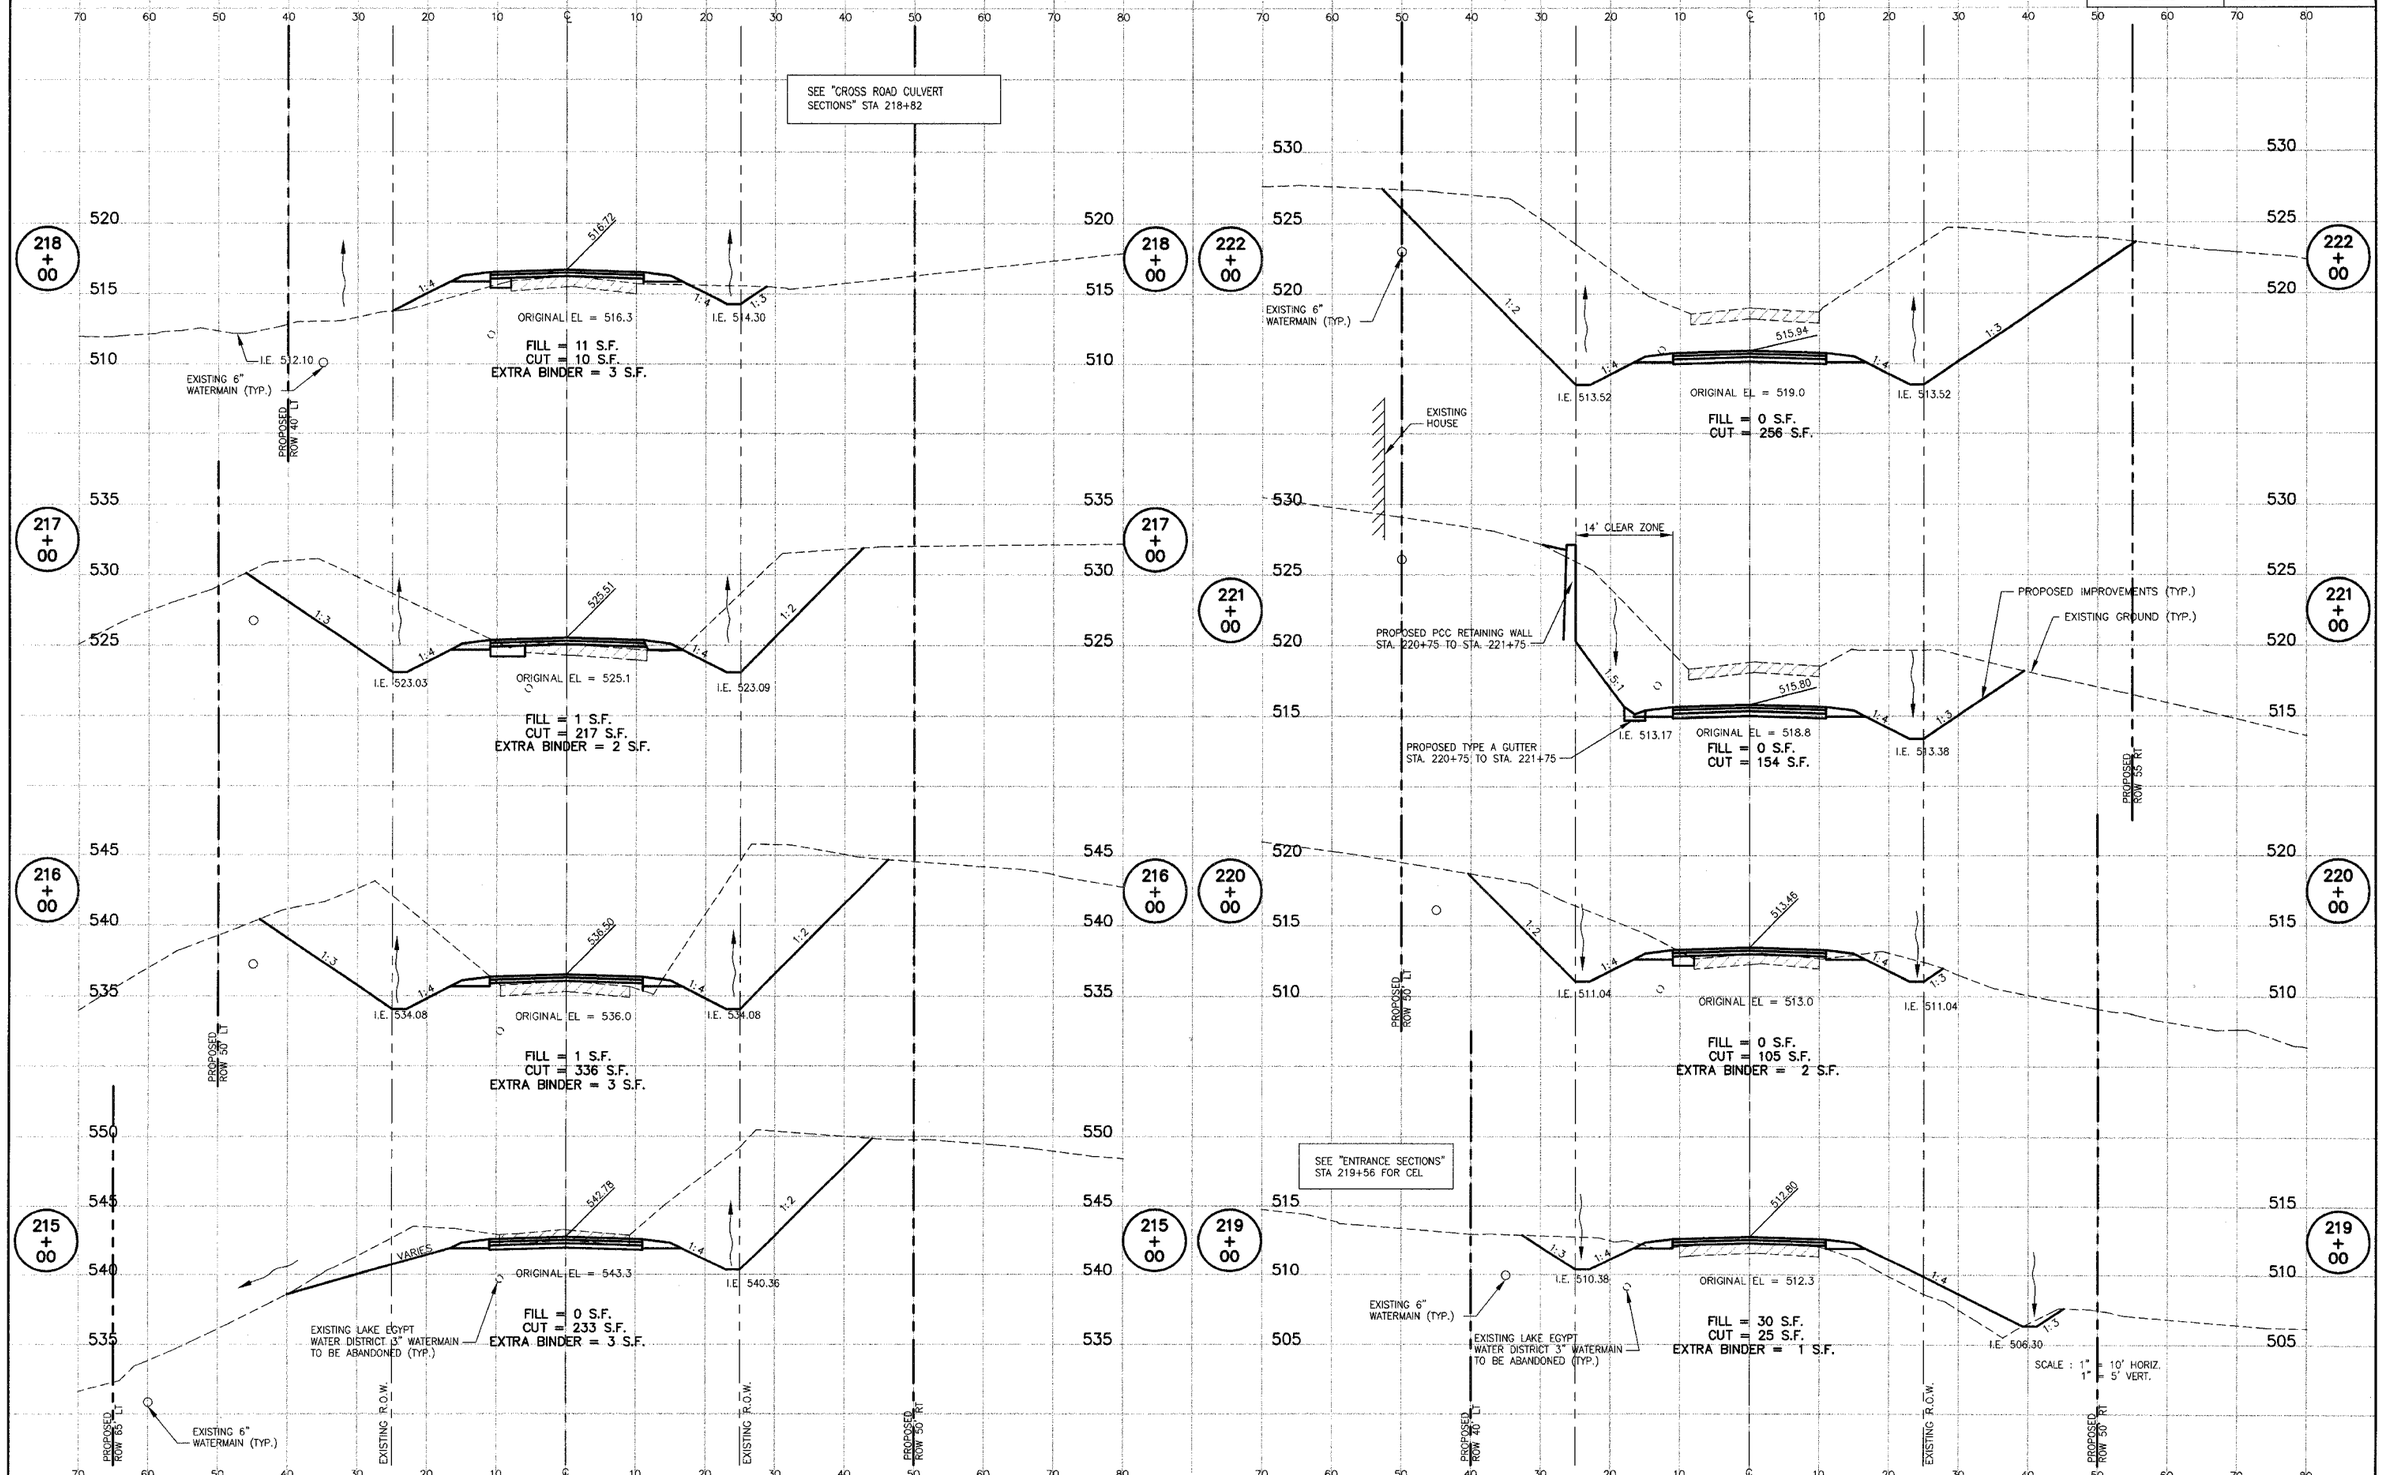

LAKE OF EGYPT ROAD CROSS SECTIONS – STA. 215+00 TO STA. 222+00

PROJECT No. 00044
SHT. 70 OF 86

P:\00044\Combined Plans\70 RC023001.DWG, 3/15/2007 1:36:38 PM