CONTRACT NO. 99199

ROUTE NO.	SECTION	COUNTY	TOTAL SHEETS	SHEET NO.
F.A.S. 2904	97-00089-00-RS	WILLIAMSON	86	75
ILLINOIS		LAKE OF EGYPT ROAD		

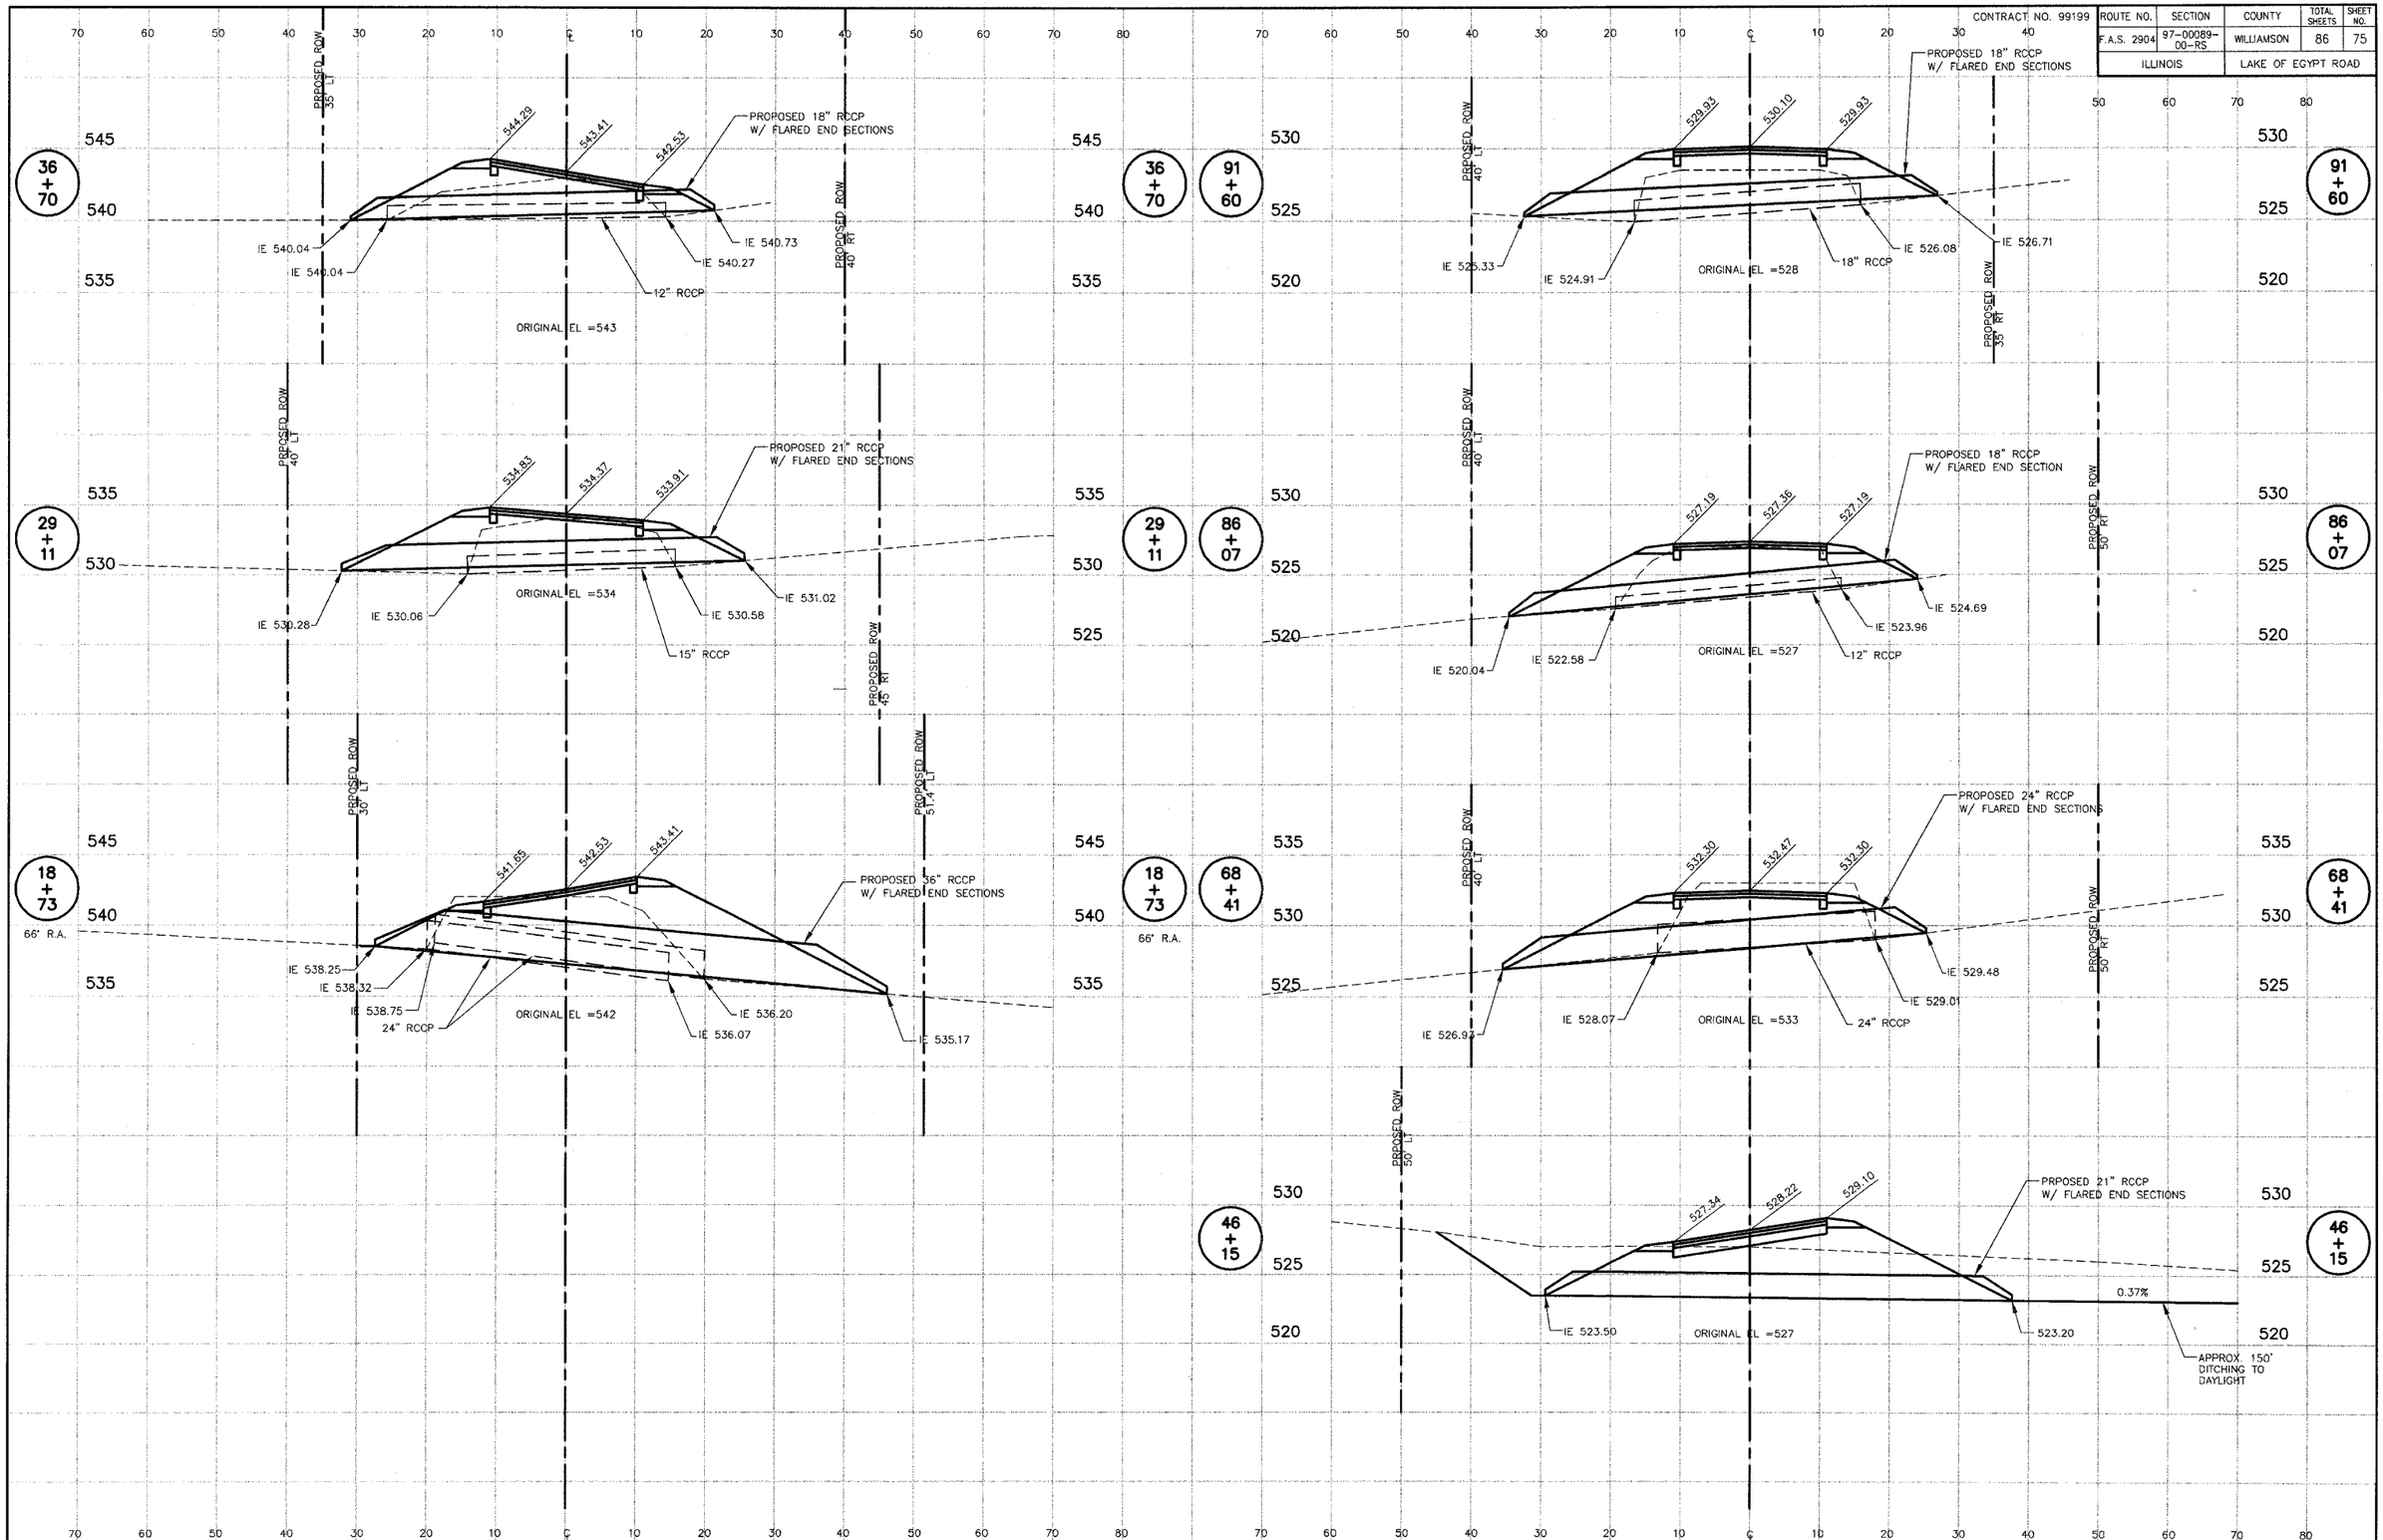

LAKE OF EGYPT ROAD – CROSS ROAD CULVERT CROSS SECTIONS – STA. 18+73 TO 91+60

PROJECT No. 00044
SHT. 75 OF 86

P:\00044\Combined Plans\75 CULVERT1.dwg, 3/15/2007 12:50:1 PM