CONTRACT NO. 99199

ROUTE NO.	SECTION	COUNTY	TOTAL SHEETS	SHEET NO.
F.A.S. 2904	97-00089-00-RS	WILLIAMSON	86	76
ILLINOIS		LAKE OF EGYPT ROAD		

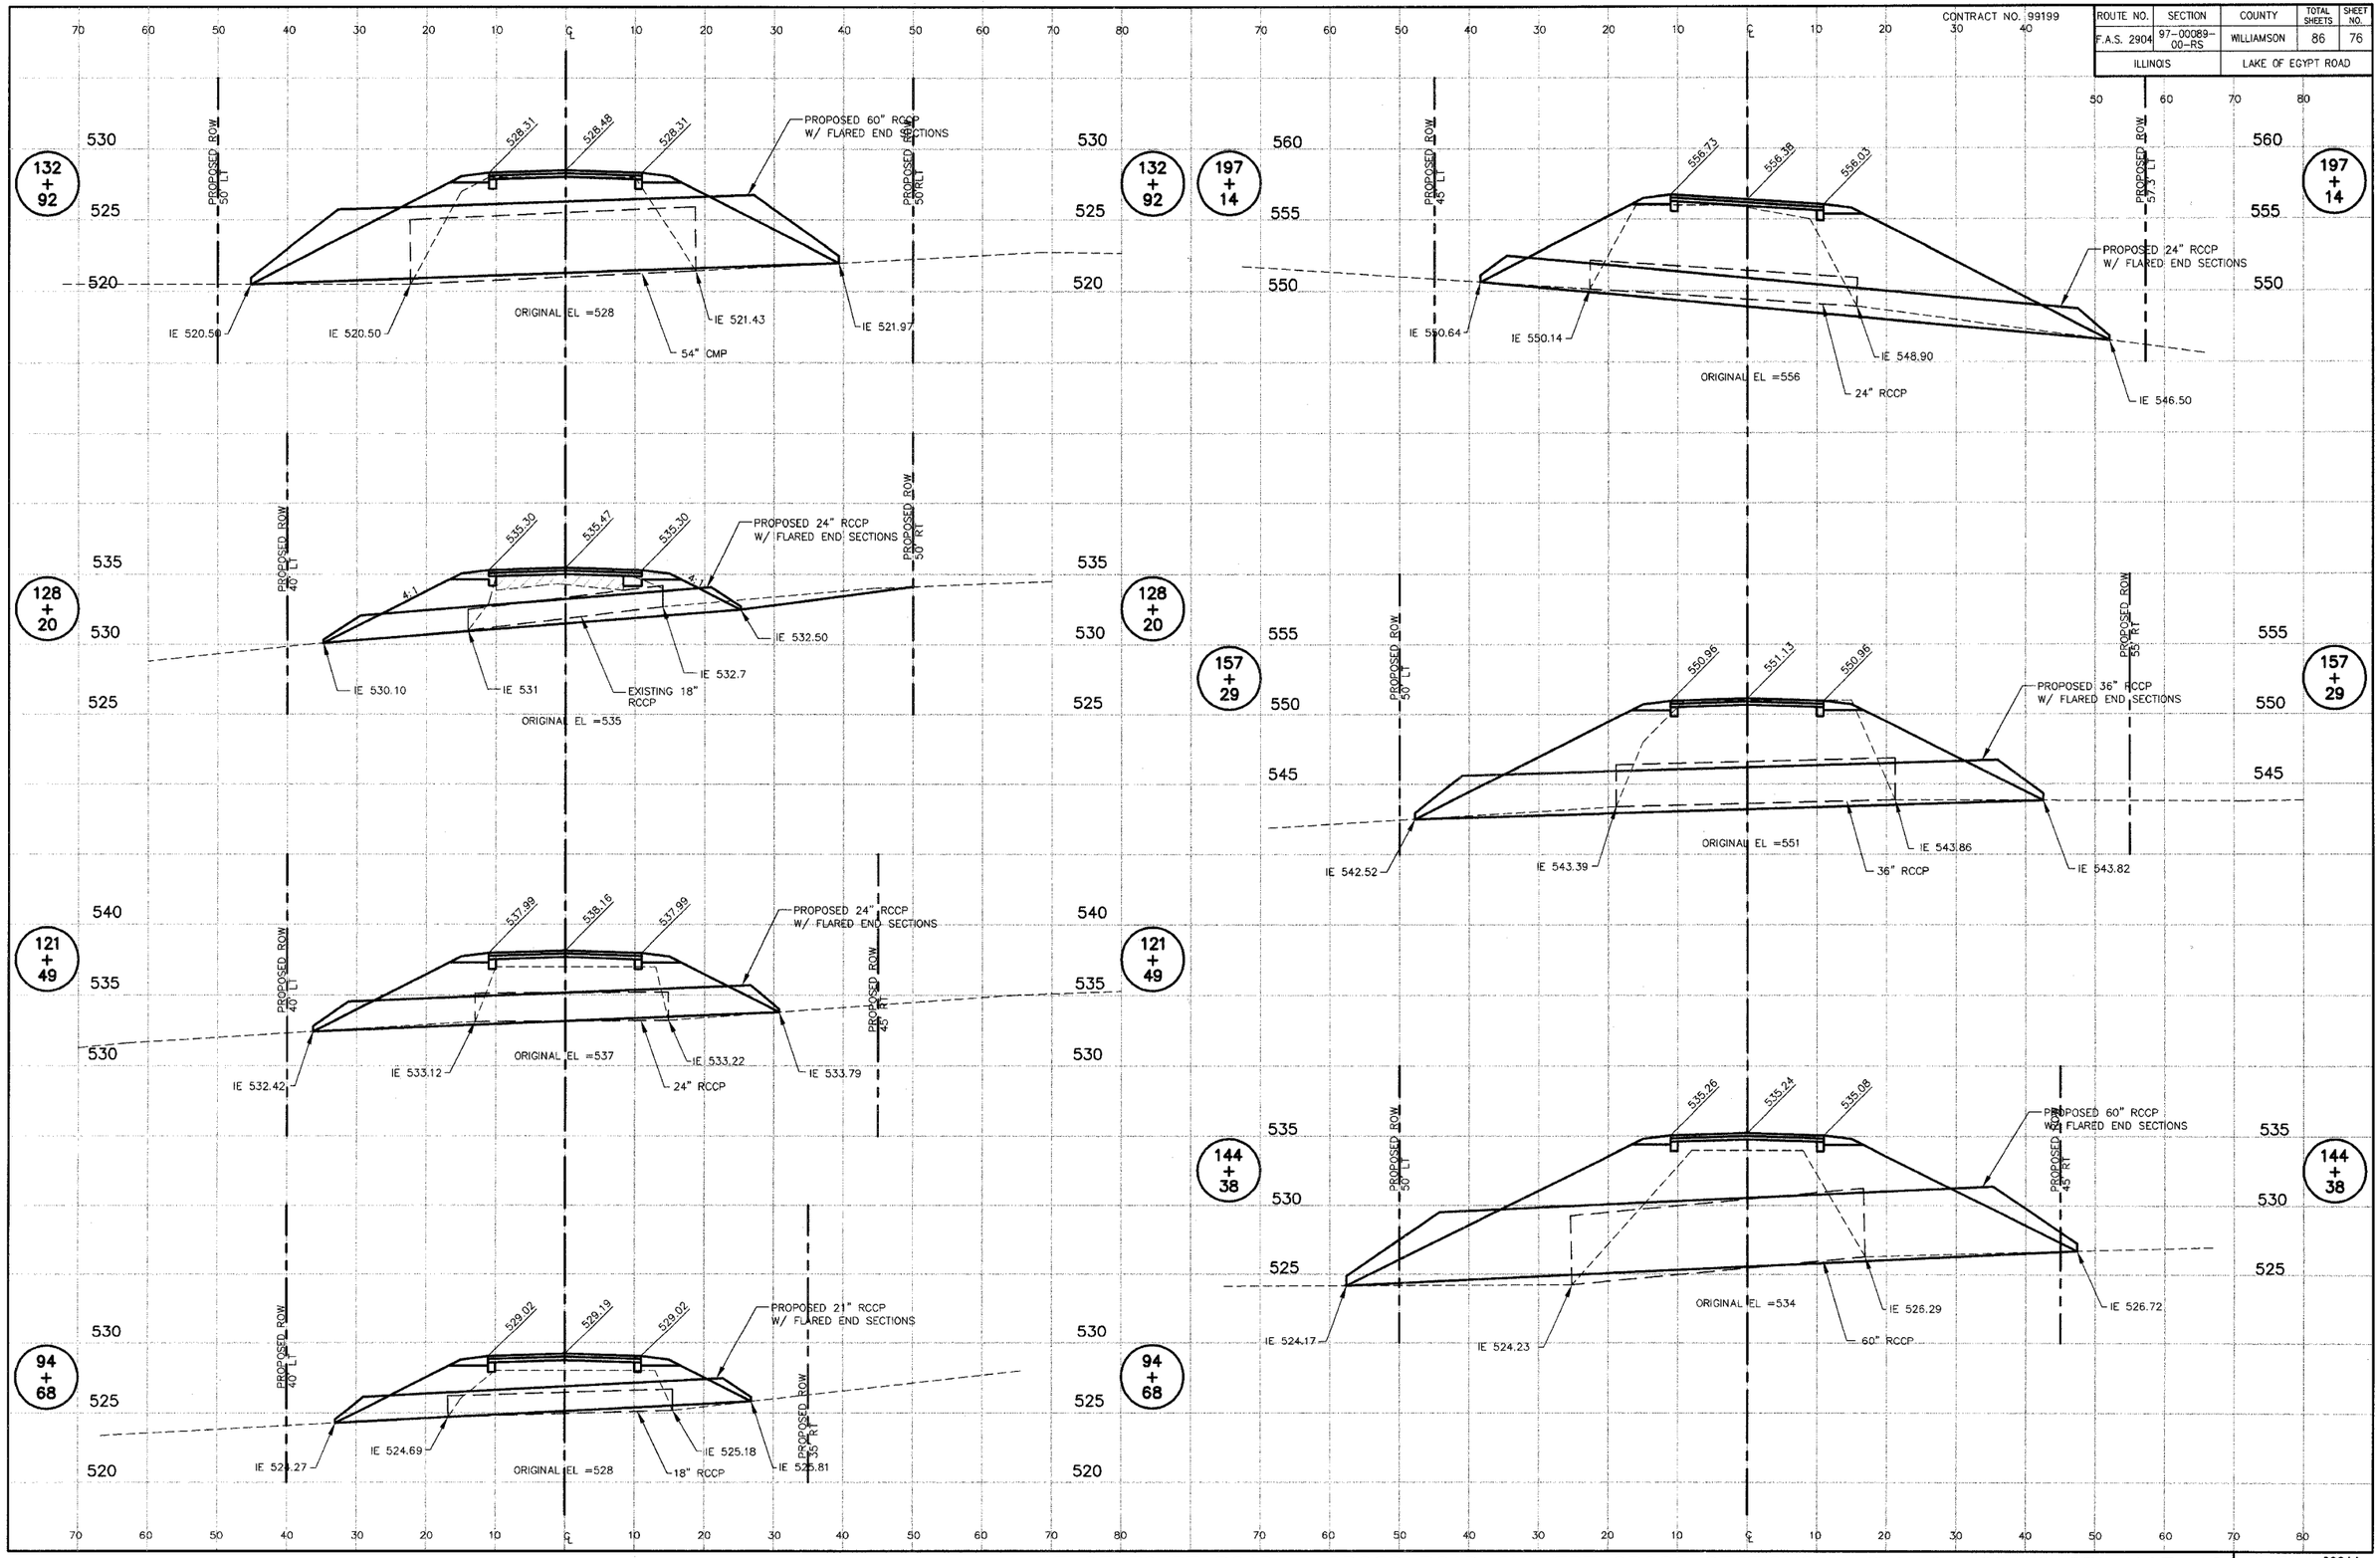

LAKE OF EGYPT ROAD – CROSS ROAD CULVERT CROSS SECTIONS – STA. 94+68 TO STA. 197+12

PROJECT No. 00044
SHT. 76 OF 86

P:\00044\Combined Plans\76 CULVERT2.dwg, 3/15/2007 1:24:26 PM