ROUTE NO.	SECTION	COUNTY	TOTAL SHEETS	SHEET NO.
F.A.S. 2904	97-00089-00-RS	WILLIAMSON	86	80
ILLINOIS		LAKE OF EGYPT ROAD		

CONTRACT NO. 99199

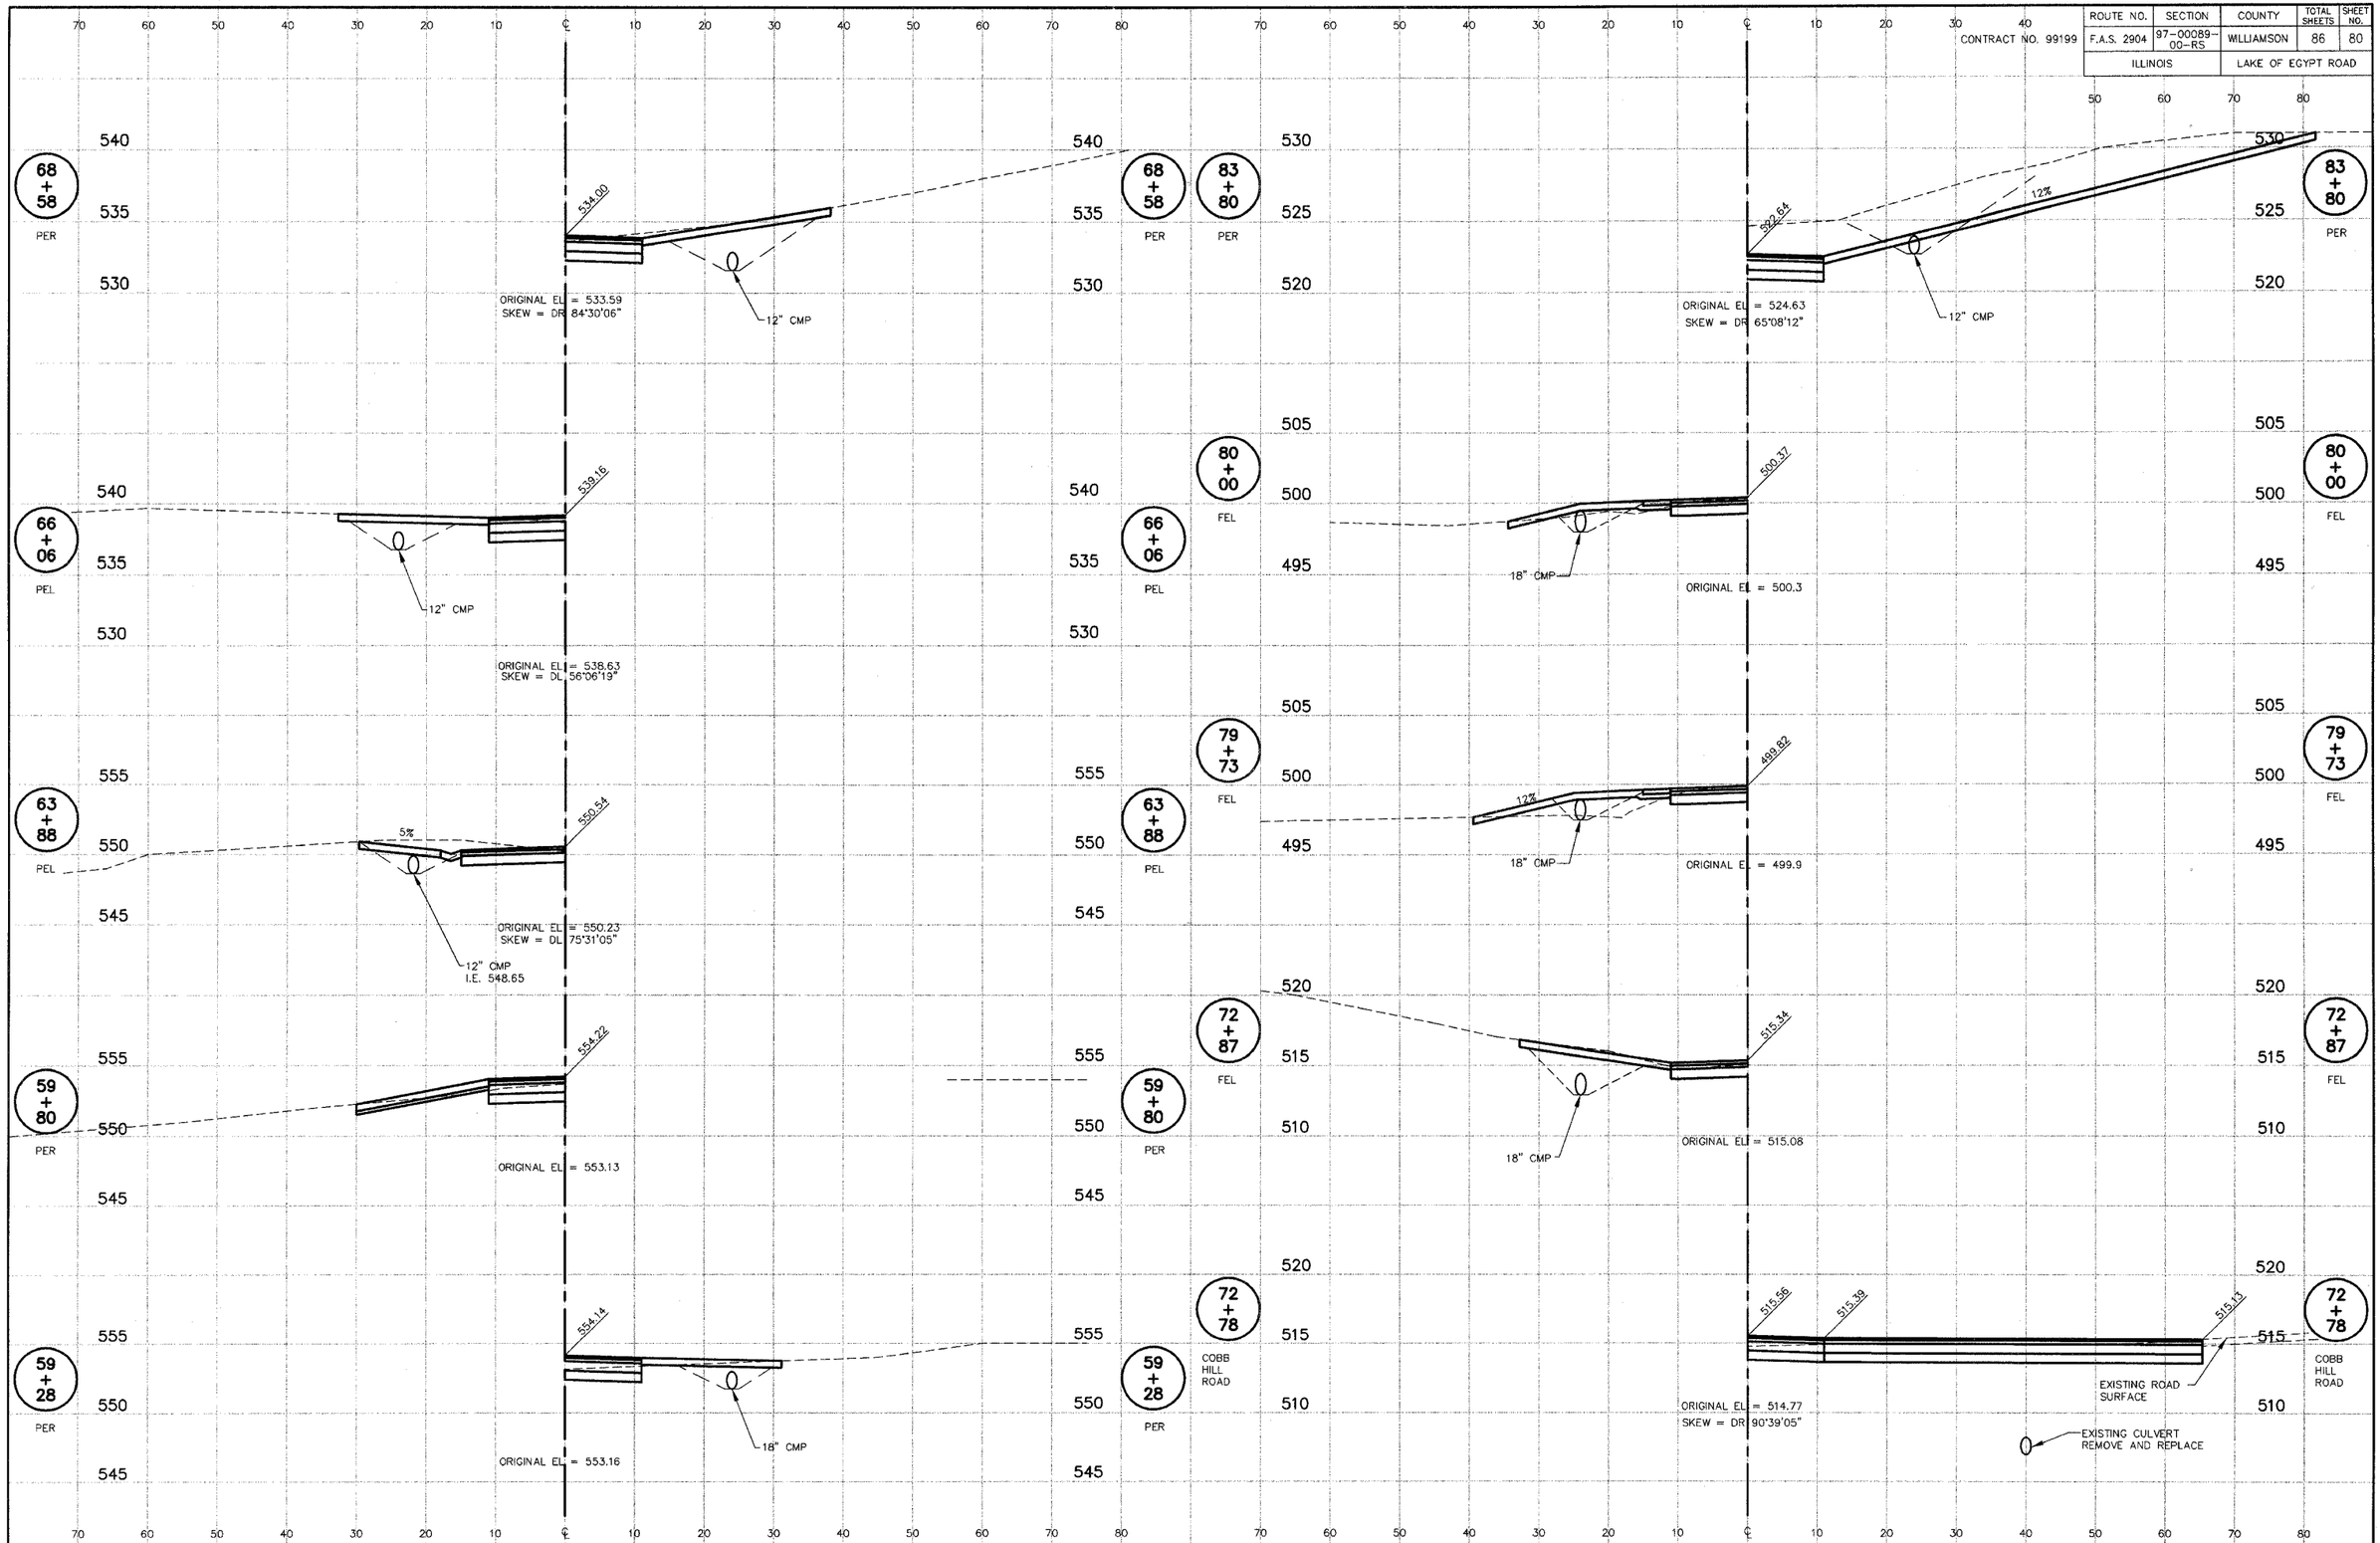

LAKE OF EGYPT ROAD IMPROVEMENTS – ENTRANCE CROSS SECTIONS – STA. 59+28 TO STA. 83+80

PROJECT No. 00044
SHT. 80 OF 86

P:\00044\Combined Plans\80 crosses2.dwg, 3/15/2007 1:12:32 PM