ROUTE NO.	SECTION	COUNTY	TOTAL SHEETS	SHEET NO.
F.A.S. 2904	97-00089-00-RS	WILLIAMSON	86	82
ILLINOIS		LAKE OF EGYPT ROAD		

CONTRACT NO. 99199

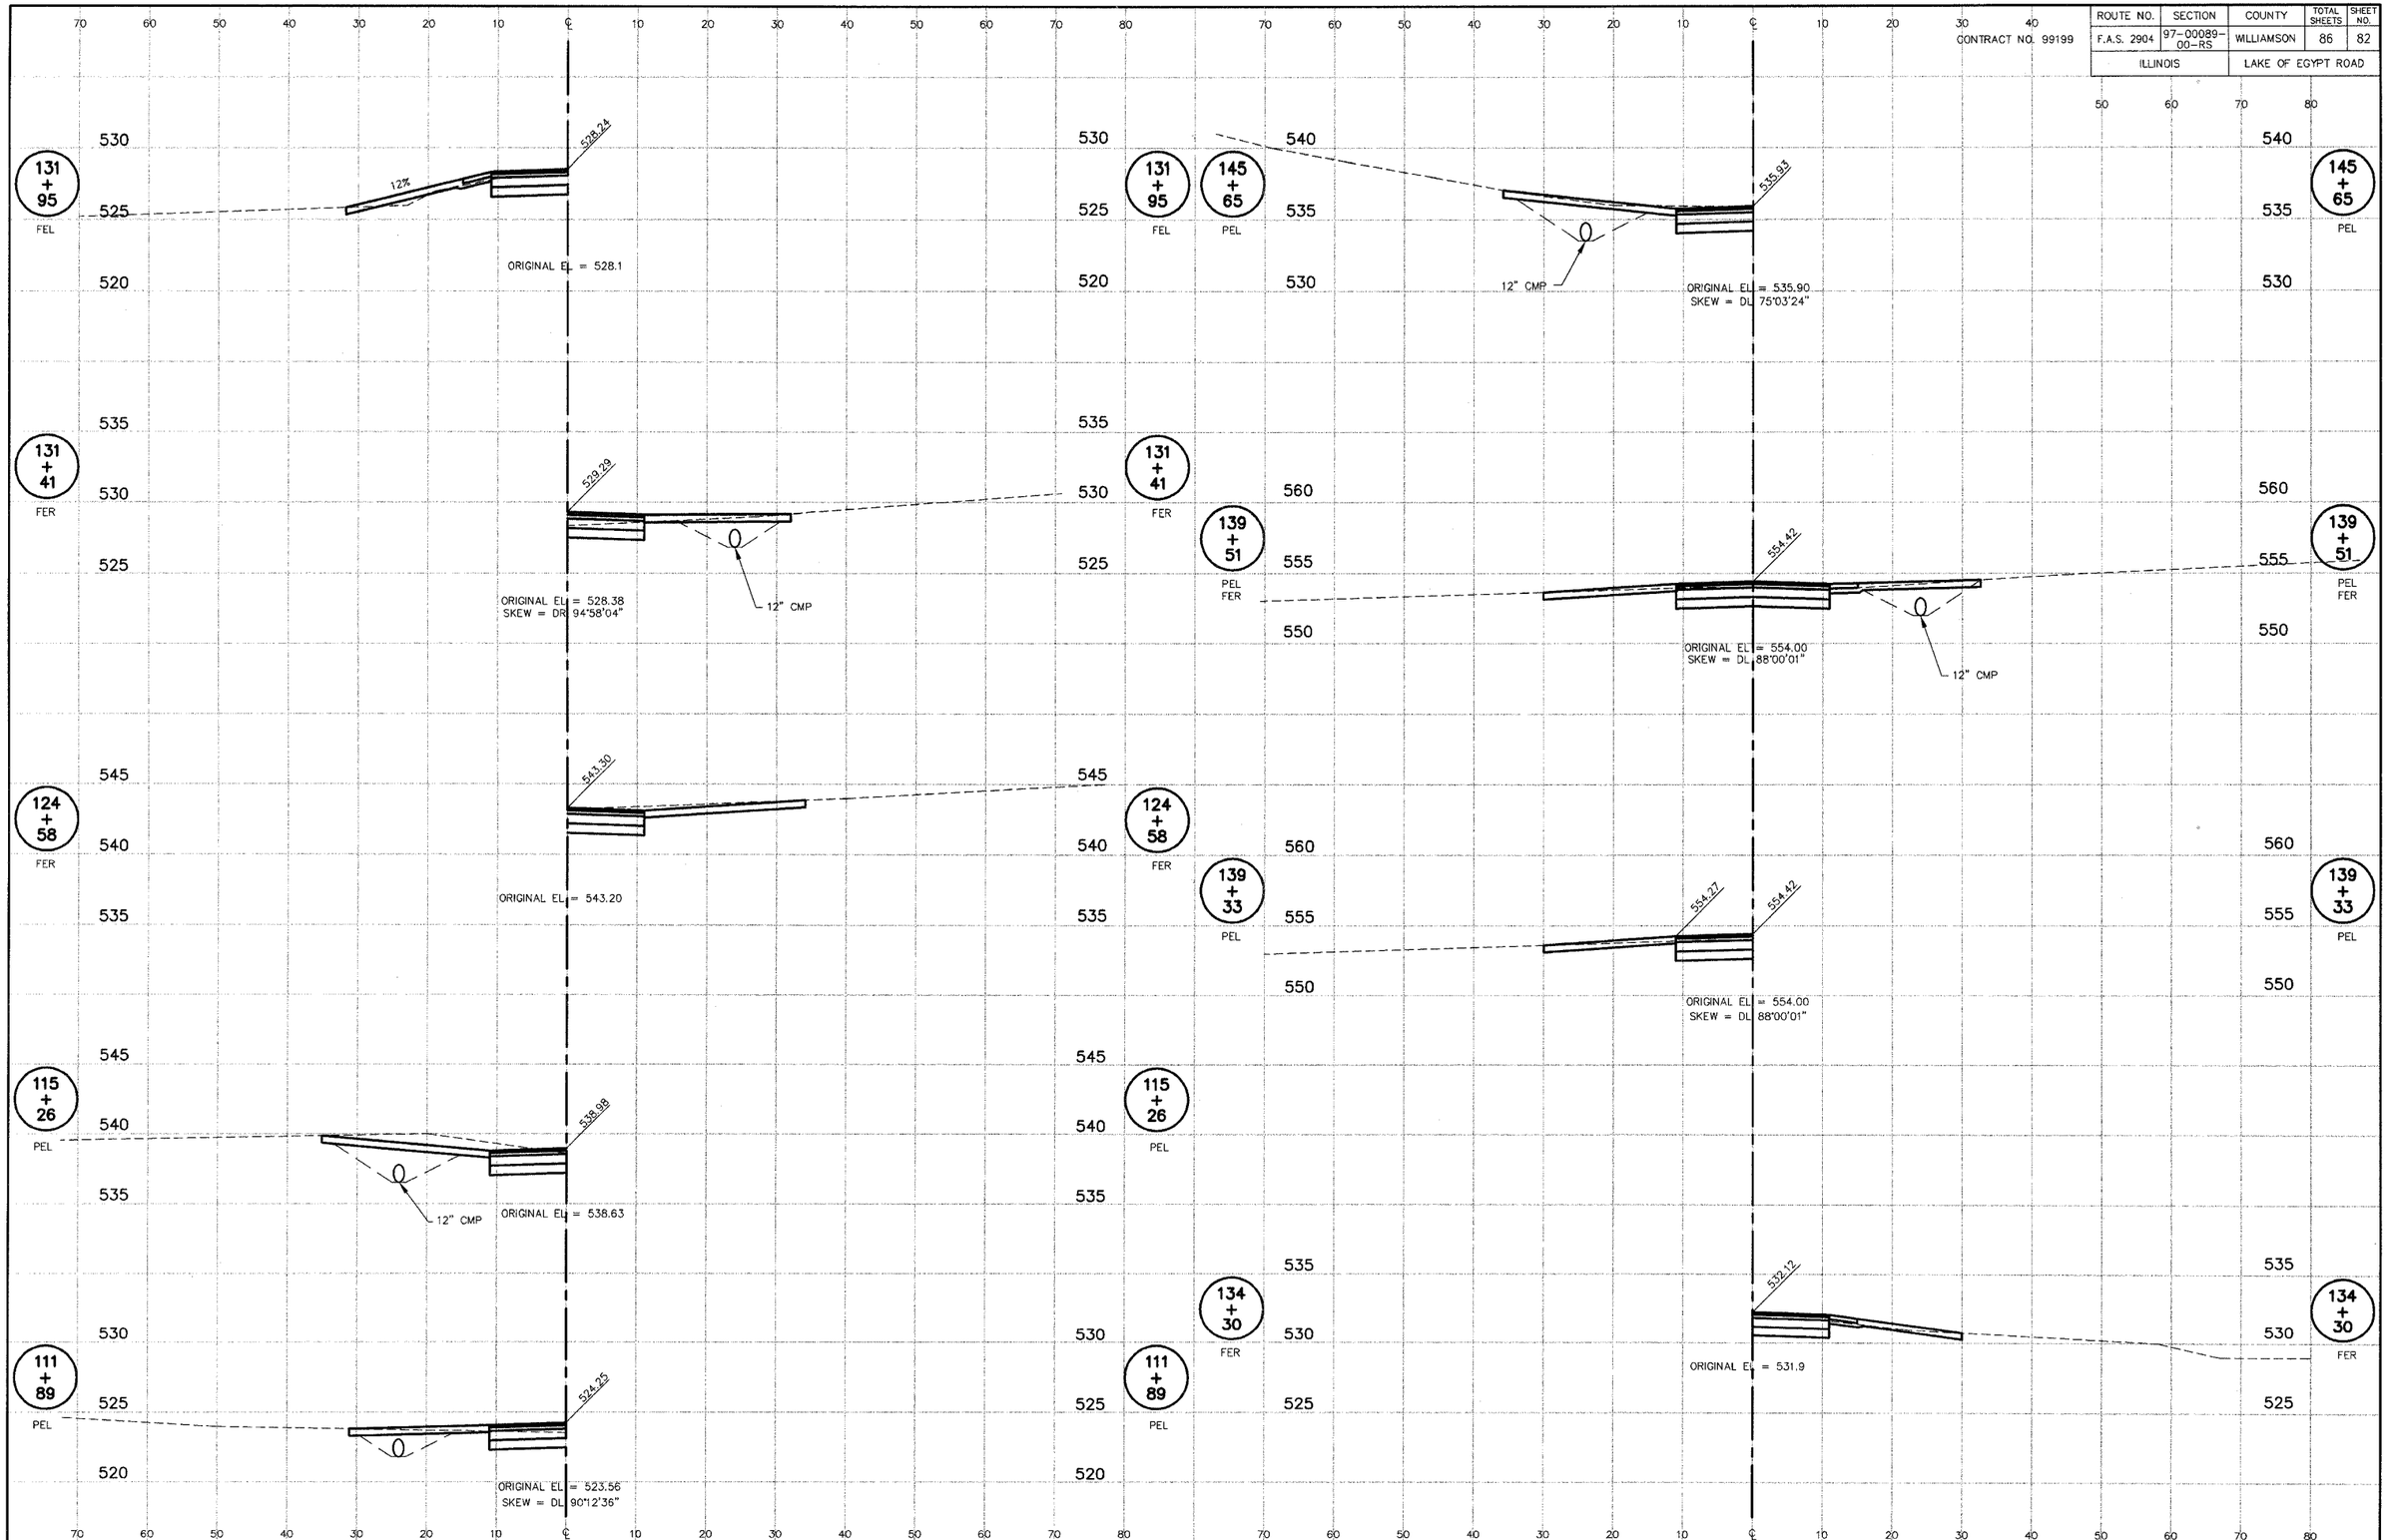

LAKE OF EGYPT ROAD IMPROVEMENTS – ENTRANCE CROSS SECTIONS – STA. 111+89 TO STA. 145+65

PROJECT No. 00044
SHT. 82 OF 86

F:\00044\Combined Plans\82 crosses4.dwg 3/13/2007 1:10:03 PM