ROUTE NO.	SECTION	COUNTY	TOTAL SHEETS	SHEET NO.
F.A.S. 2904	97-00089-00-RS	WILLIAMSON	86	83
ILLINOIS		LAKE OF EGYPT ROAD		

CONTRACT NO. 99199

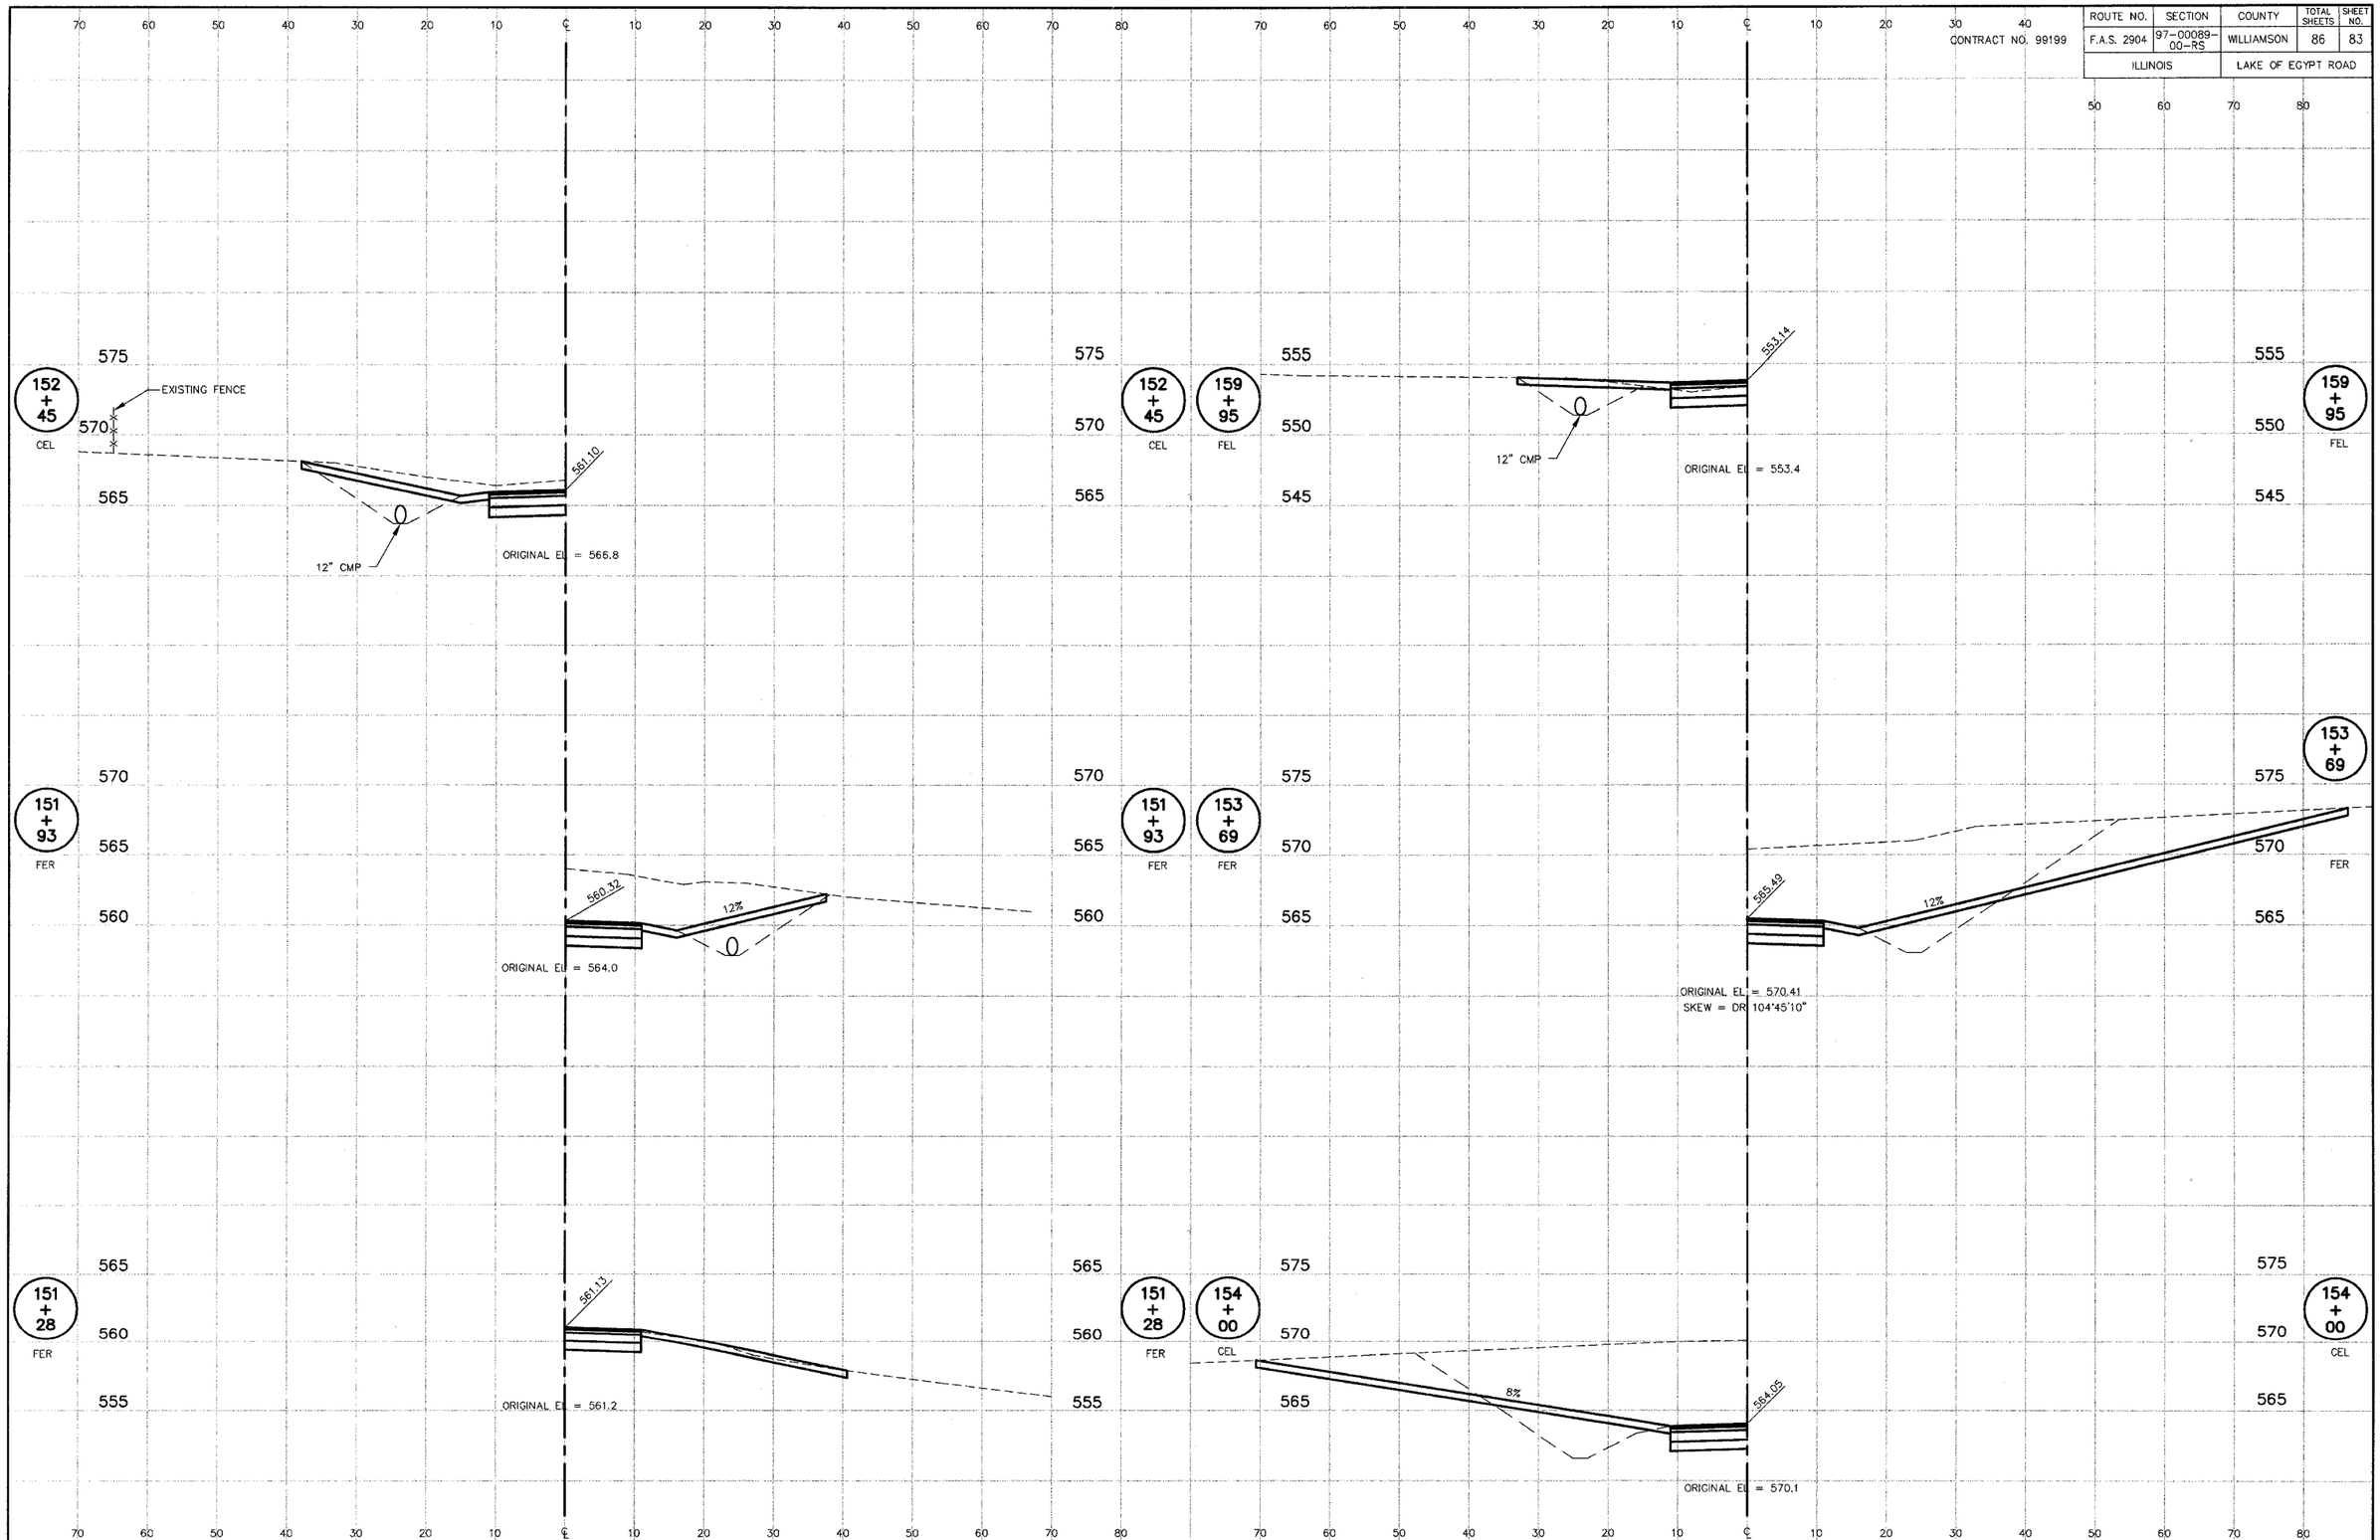

LAKE OF EGYPT ROAD IMPROVEMENTS – ENTRANCE CROSS SECTIONS – STA. 151+29 TO STA. 159+95

PROJECT No. 00044
SHT. 83 OF 86

P:\00044\Combined Plans\83 crosses\4A.dwg, 3/15/2007 1:07:26 PM