ROUTE NO.	SECTION	COUNTY	TOTAL SHEETS	SHEET NO.
F.A.S. 2904	97-00089-00-RS	WILLIAMSON	86	86
ILLINOIS		LAKE OF EGYPT ROAD		

CONTRACT NO. 99199

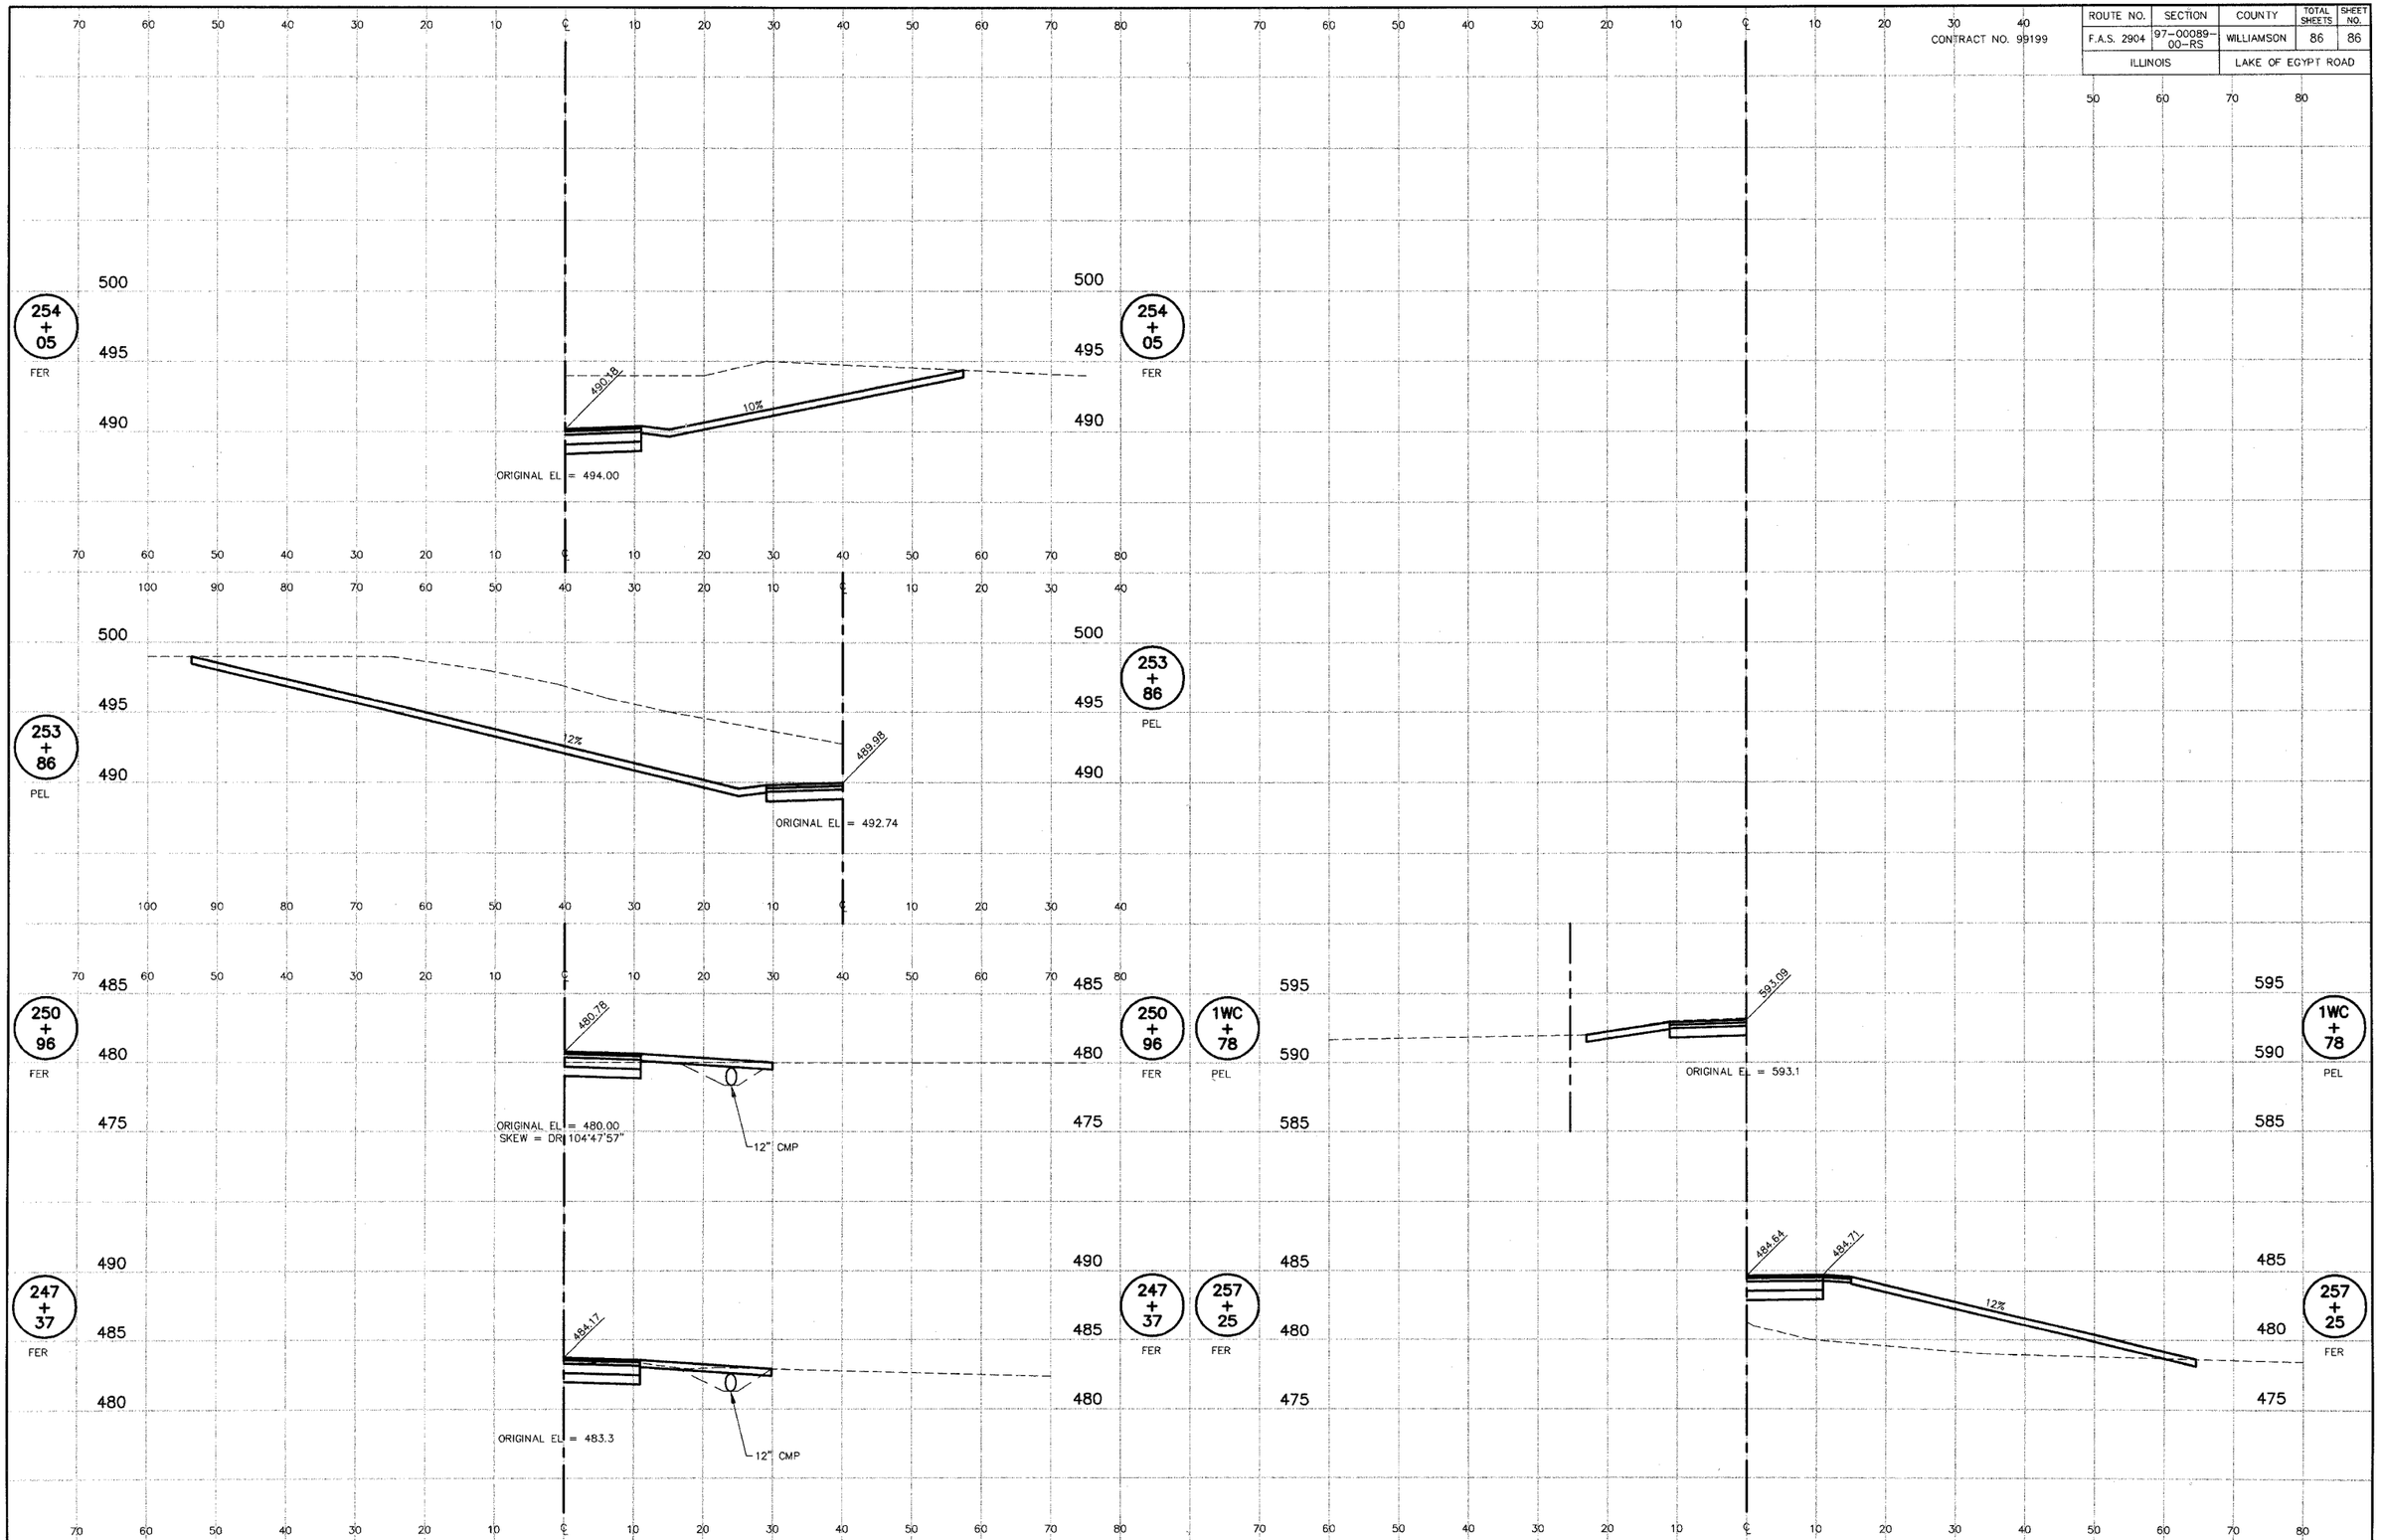

LAKE OF EGYPT ROAD IMPROVEMENTS – ENTRANCE CROSS SECTIONS – STA. 247+34 TO STA. 257+25 AND STA. 1WC+78

PROJECT No. 00044
SHT. 86 OF 86

P:\00044\Combined Plans\86 crosscsh.dwg 3/15/2007 1:01:11 PM