| FAU | SECTION | COUNTY | TOTAL SHEETS | SHEET NO. |
|---|---|---|---|---|
| 9713 | 99-02118-00-FP | JACKSON | 122 | 62 |
| STA. | | TO STA. | | |
| FED. ROAD DIST. NO. | ILLINOIS | CONTRACT NO. 99219 | | |

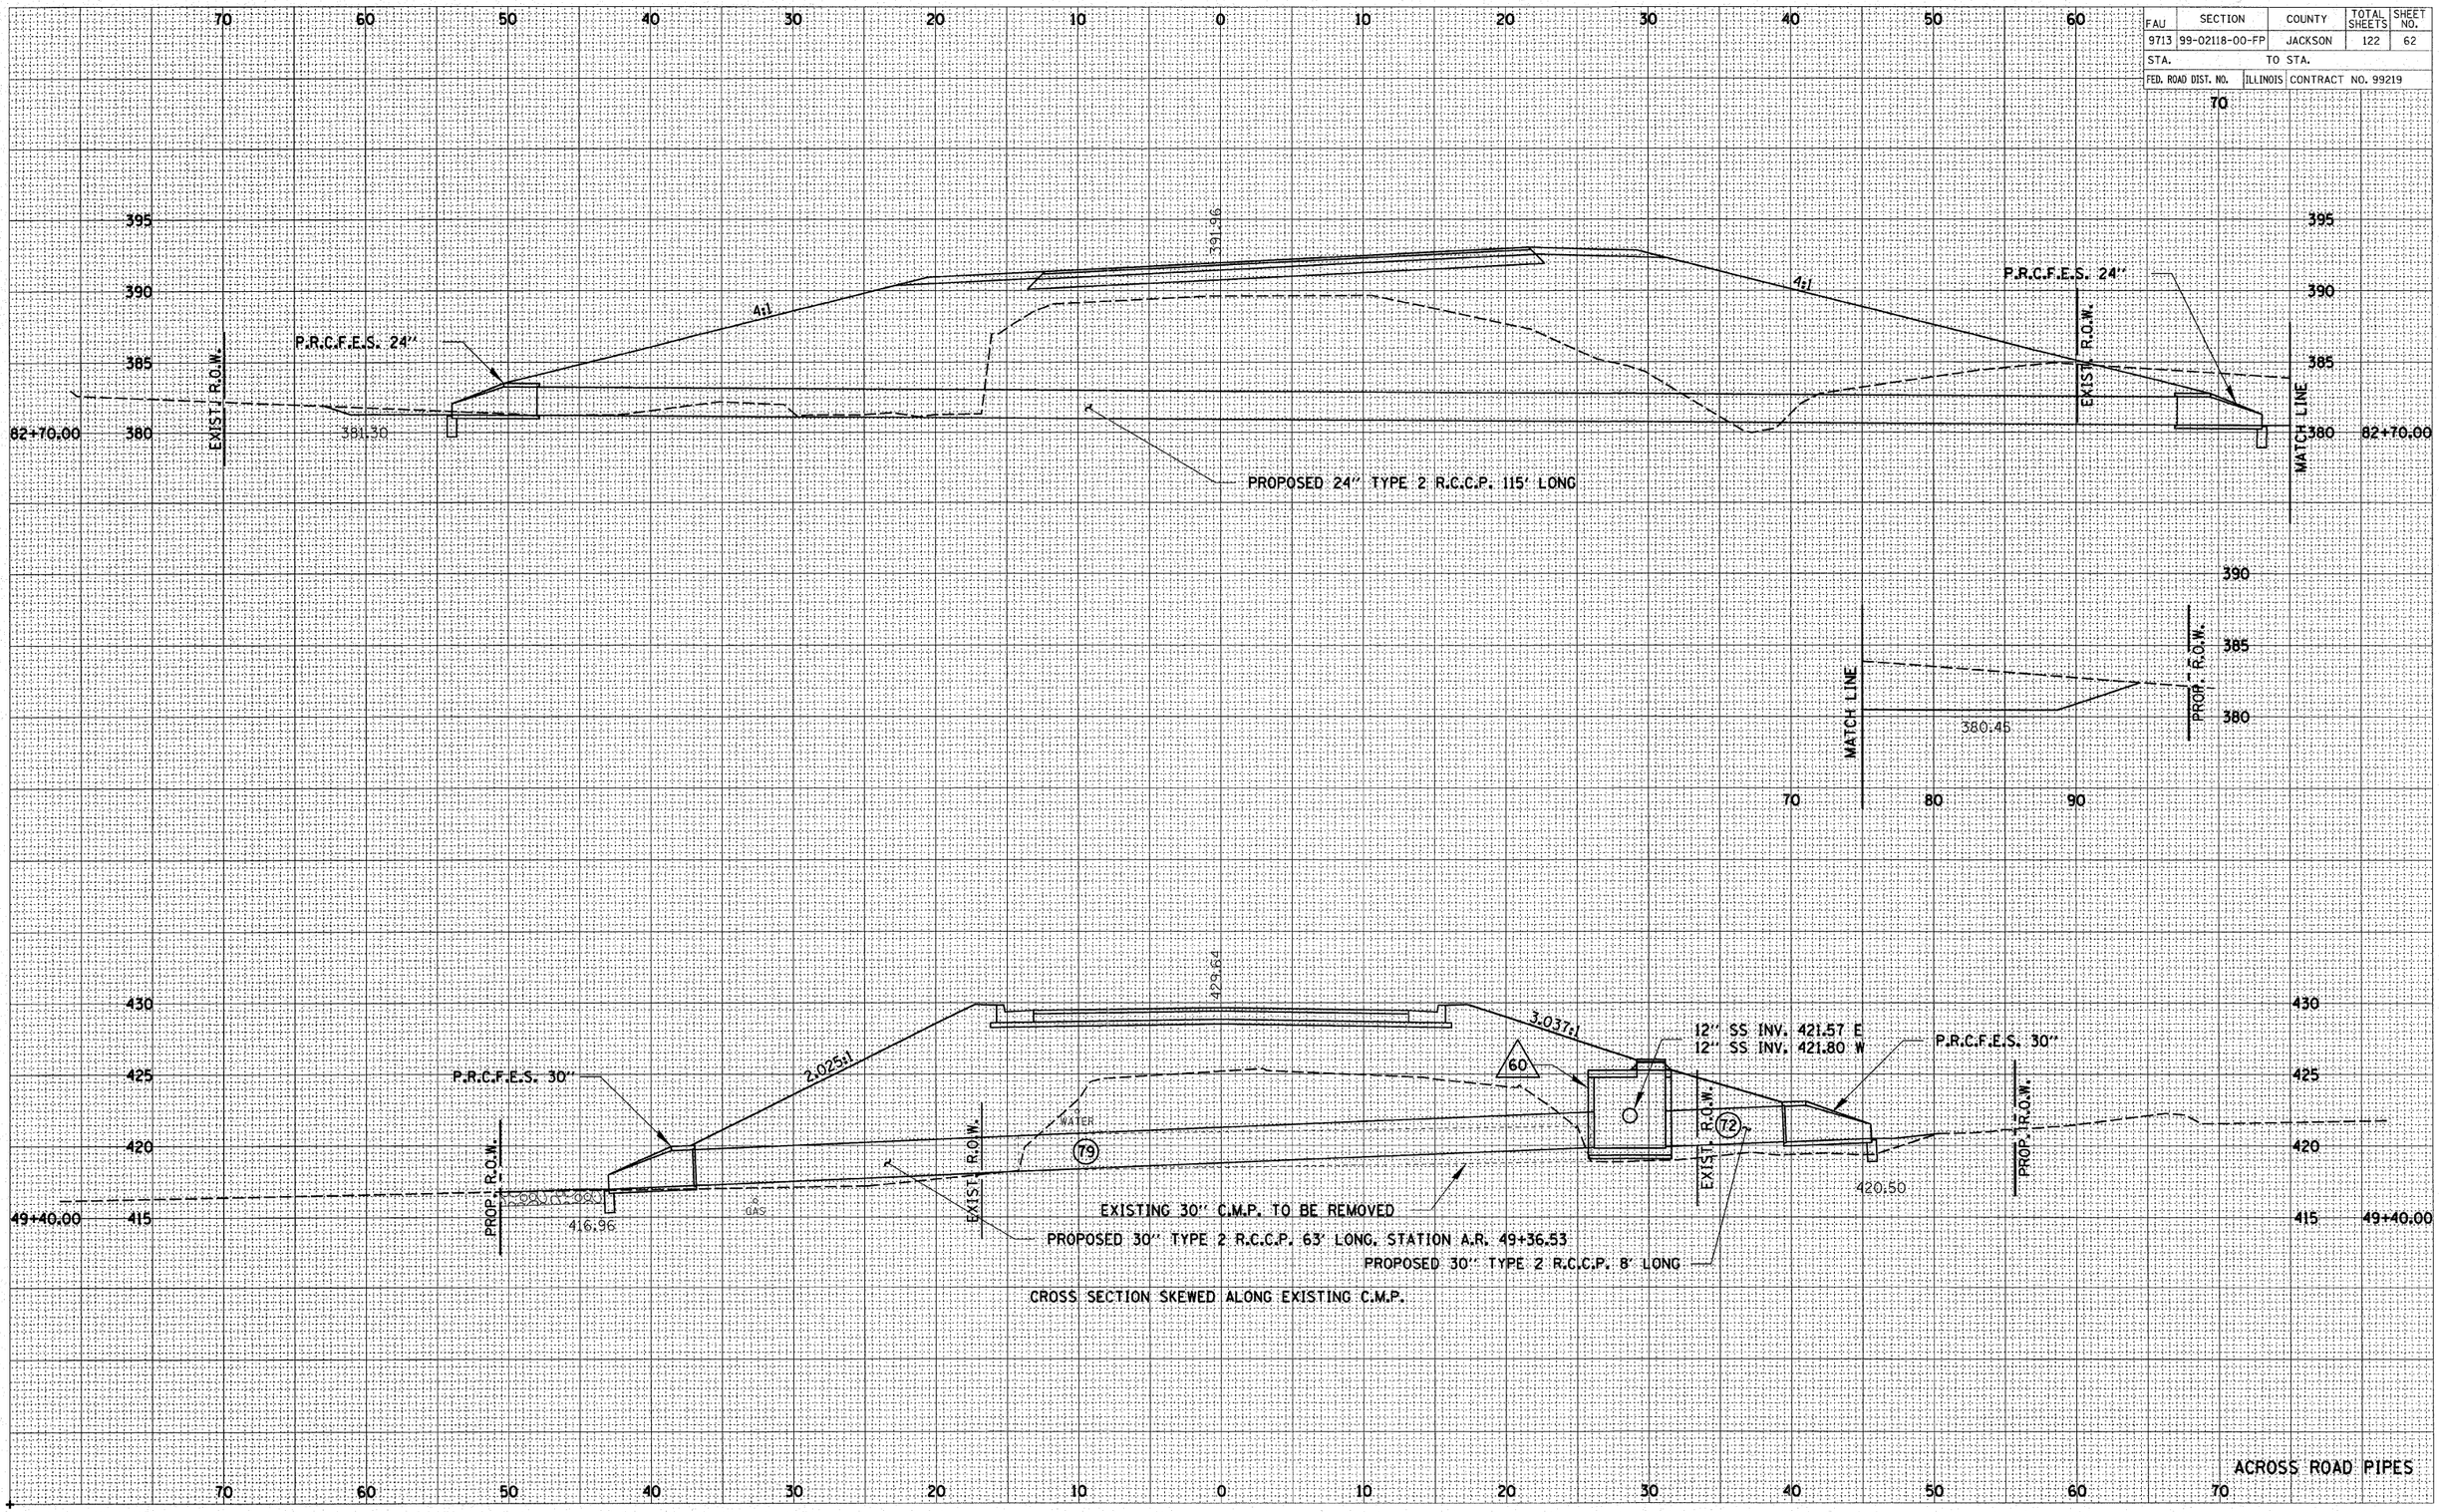


| FINAL SURVEY | NOTE BOOK NO. | SURVEYED | PLOTTED | TEMPLATE | AREAS | AREAS CHECKED | BY | DATE |
|---|---|---|---|---|---|---|---|---|

| ORIGINAL SURVEY | NOTE BOOK NO. | SURVEYED | PLOTTED | TEMPLATE | AREAS | AREAS CHECKED | BY | DATE |
|---|---|---|---|---|---|---|---|---|

DATE: 20-Mar-07 10:27
FILE: P:\03\0347000\Cad\Phase II\4700larpxs.dgn