M.S.	SECTION	COUNTY	TOTAL SHEETS	SHEET NO.
2700	05-00186-00-BR 06-00001-00-BR	JEFFERSON BLUFORD	31	13
STA. 9+15.00		TO STA. 10+85.00		
FED. ROAD DIST. NO.	ILLINOIS	CONTRACT NO. 99297		

FINAL SURVEY	BY	DATE
SURVEYED		
PLOTTED		
TEMPLATE		
NOTE BOOK		
AREAS		
AREAS CHECKED		
NO.		
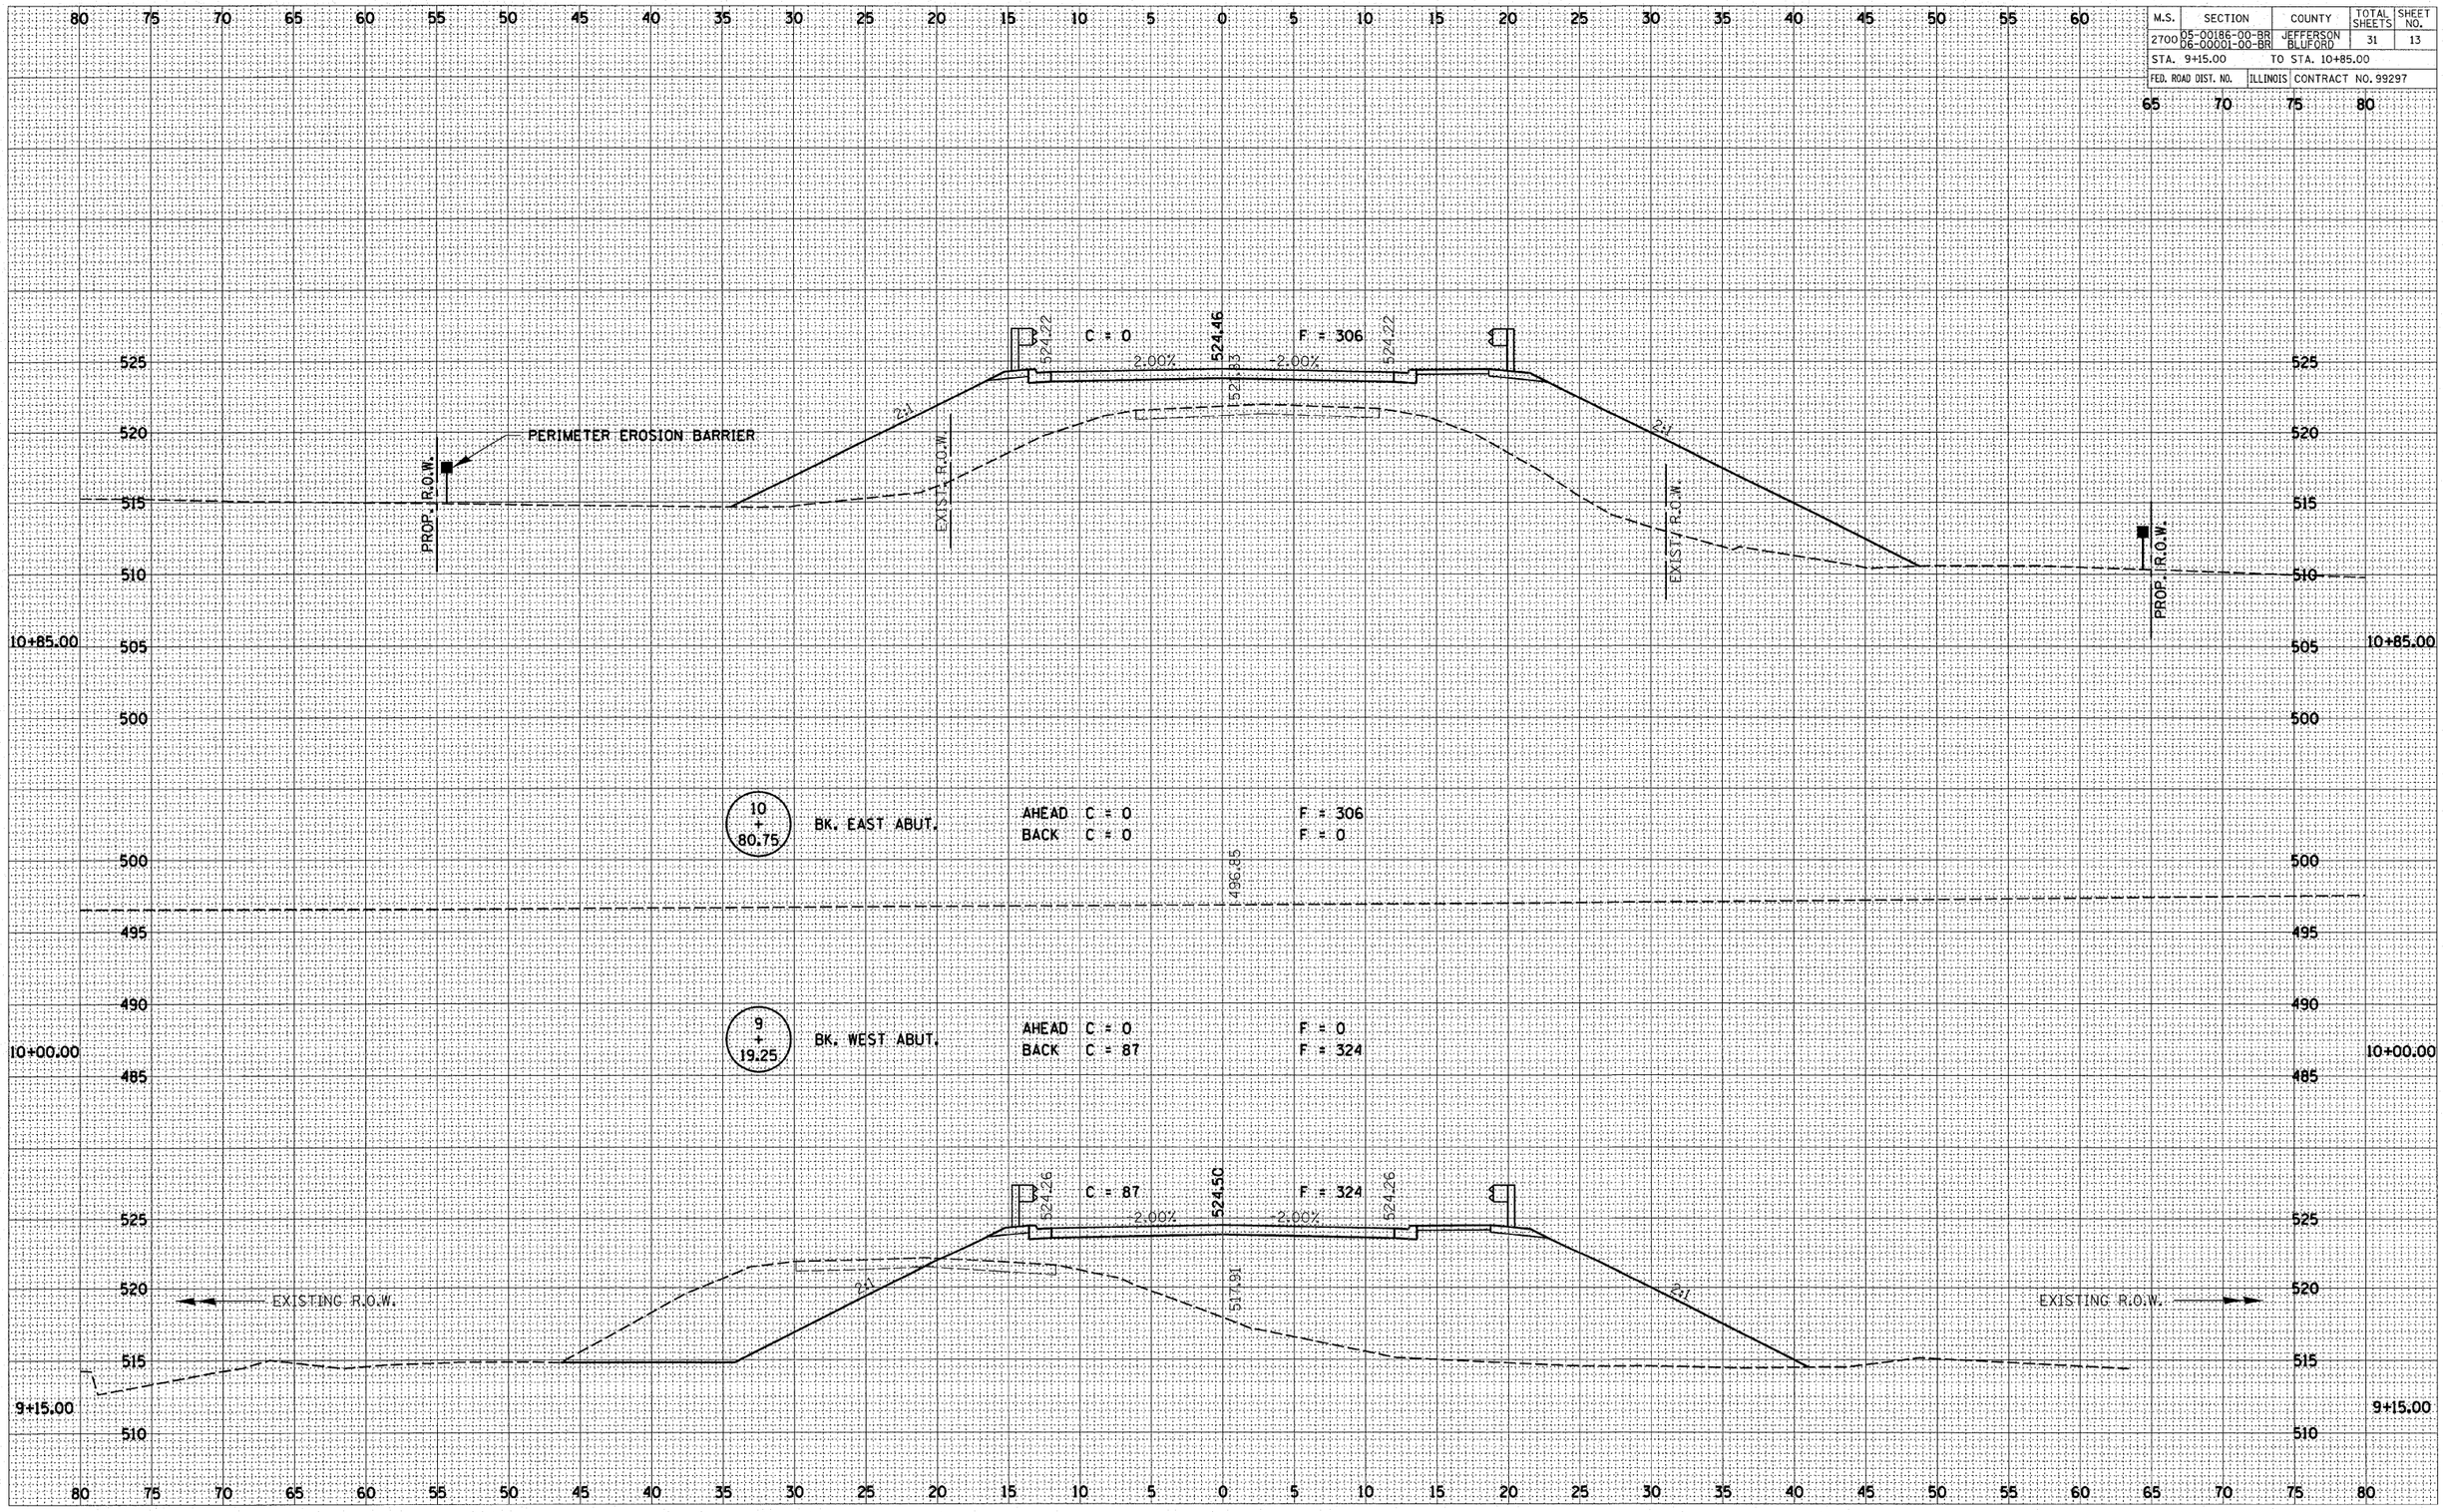
ORIGINAL SURVEY	BY	DATE
SURVEYED		
PLOTTED		
TEMPLATE		
NOTE BOOK		
AREAS		
AREAS CHECKED		
NO.