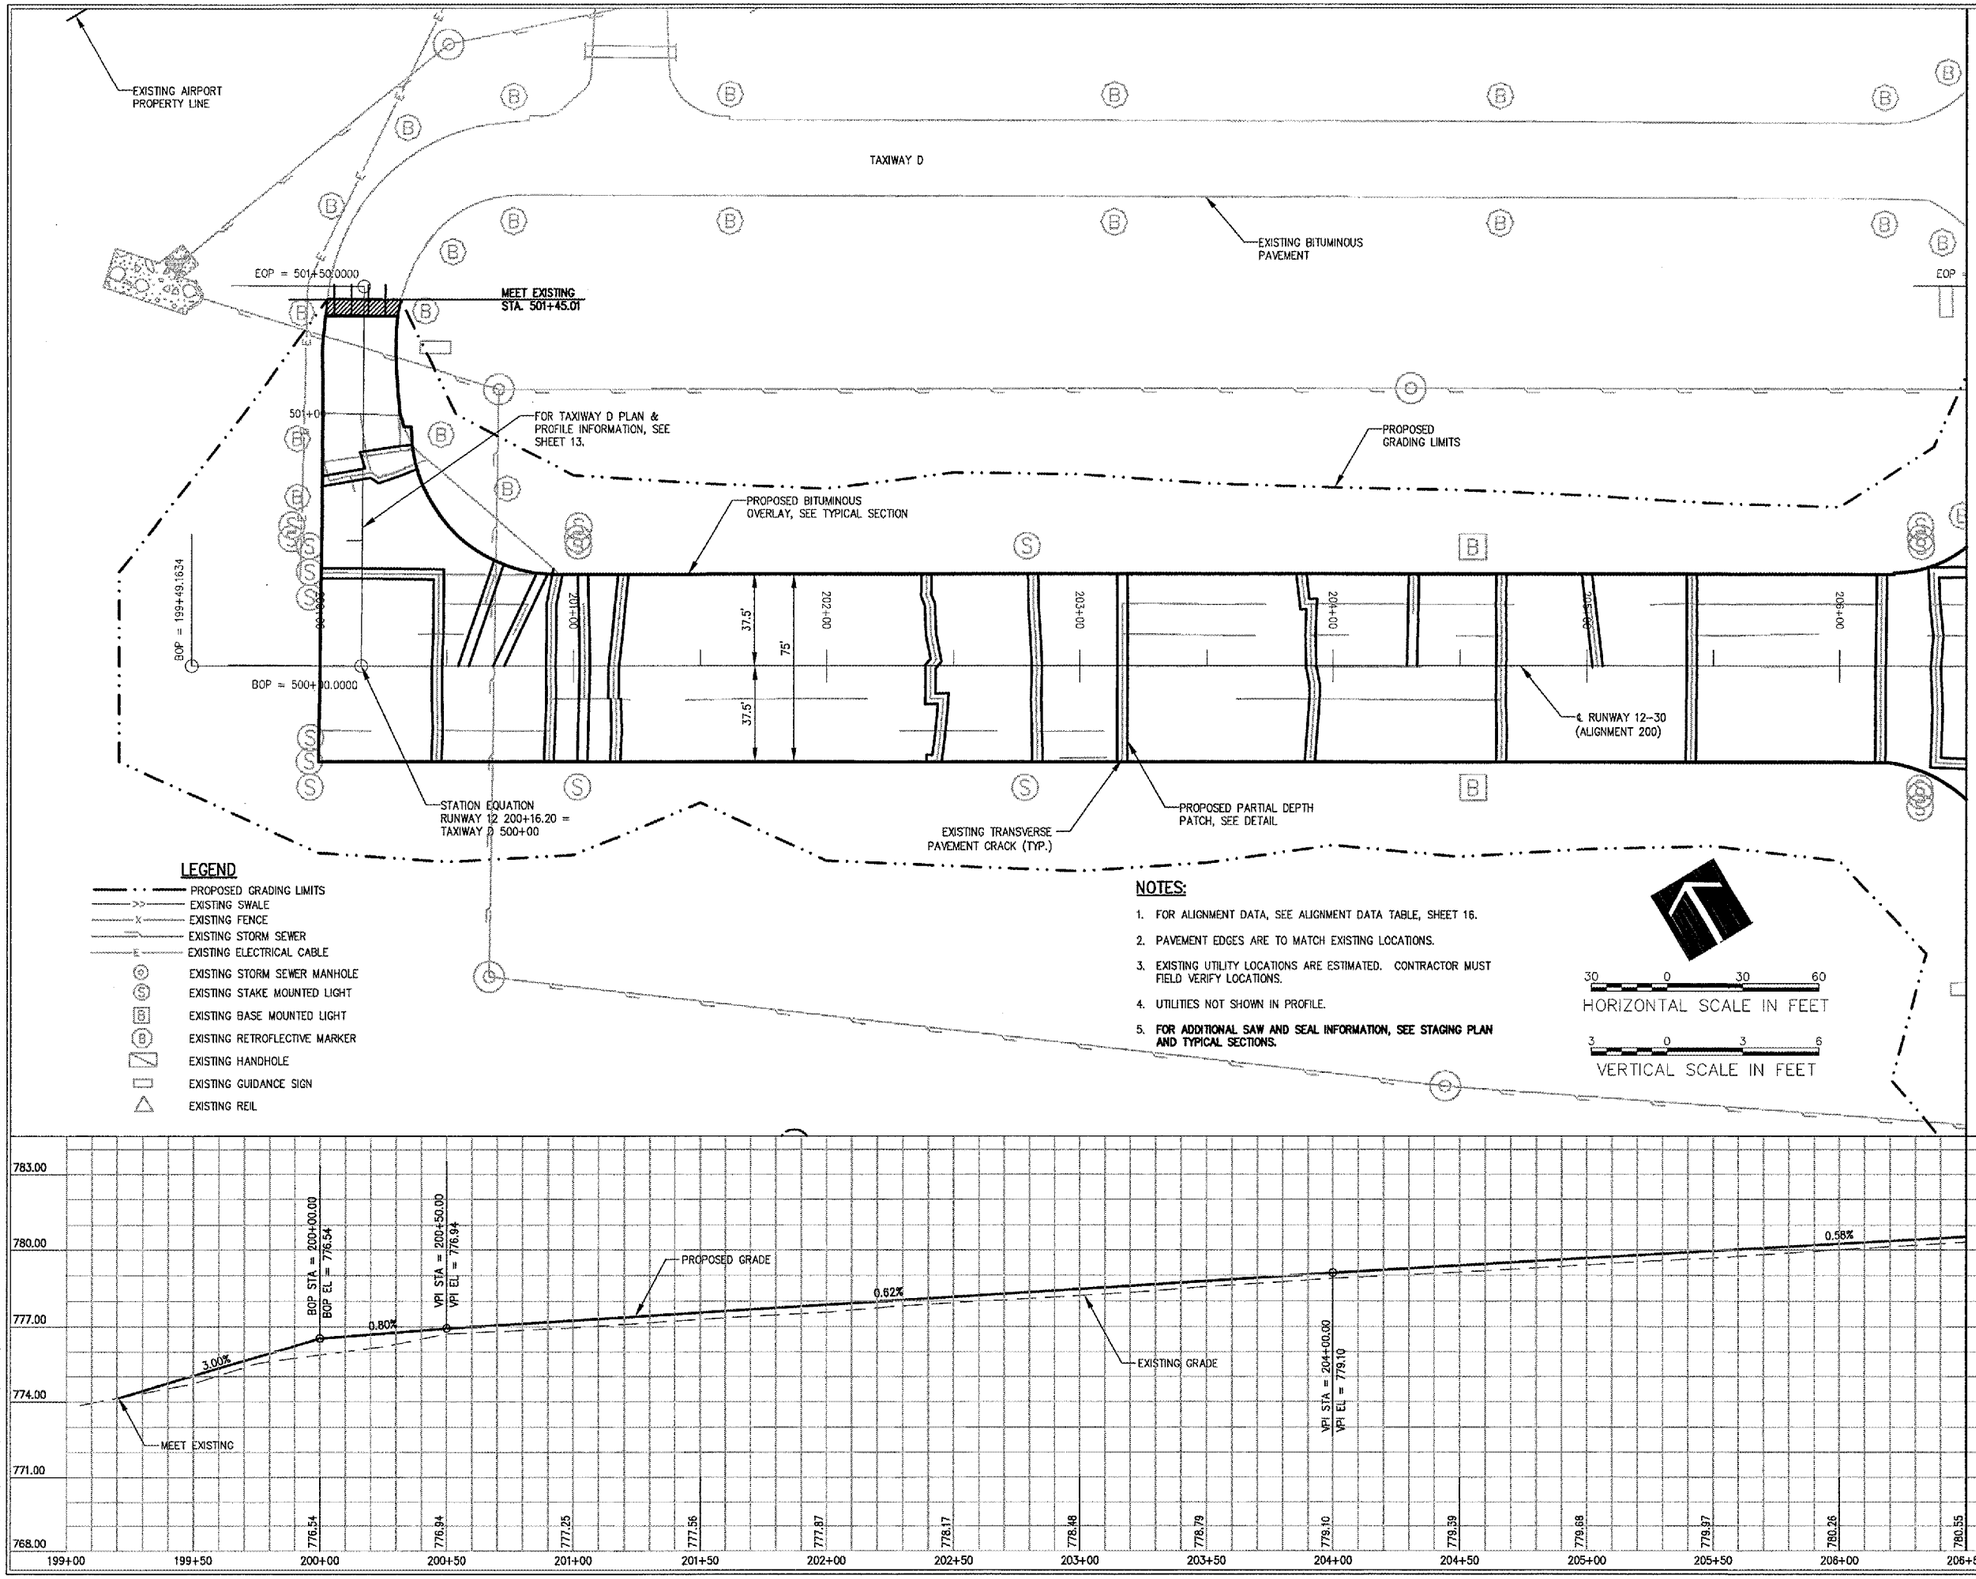

I:\05285\00843\068801\DRAWINGS\SHEETS\09-PLAN & PROFILE 200.DWG MAY 14, 2007 2:12PM LDH

D1023

HANSON

HANSON PROFESSIONAL SERVICES INC.

815 Commerce Drive Suite 200
Oak Brook, Illinois 60523
Telephone: 630.990.3800
Fax: 630.990.3801

City of Dixon

CITY OF DIXON, ILLINOIS

Post Office Box 386
Dixon, Illinois 61021
Telephone: 815.288.1485

DIXON MUNICIPAL AIRPORT
CHARLES R. WALGREEN FIELD

REPAIR AND OVERLAY
PORTIONS OF RUNWAY 12-30

AIP PROJECT NO. 3-17-0036-B10
IDA PROJECT NO. C73-3686

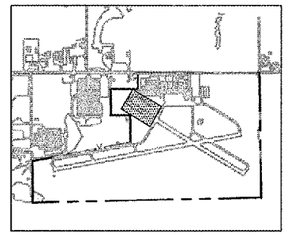

No.	Drawing Issue Description	Date	By

Date

APRIL 20, 2007

Sheet Title

PLAN AND PROFILE
RUNWAY 12-30
STA. 199+49.16
THRU STA. 206+50

843-06B8013
Project Number

LDH	11/02/06
Layout By	Date
LDH	11/02/06
Designed By	Date
RMH	04/20/07
Reviewed By	Date
LDH	
Drawn By	

Sheet No. 9