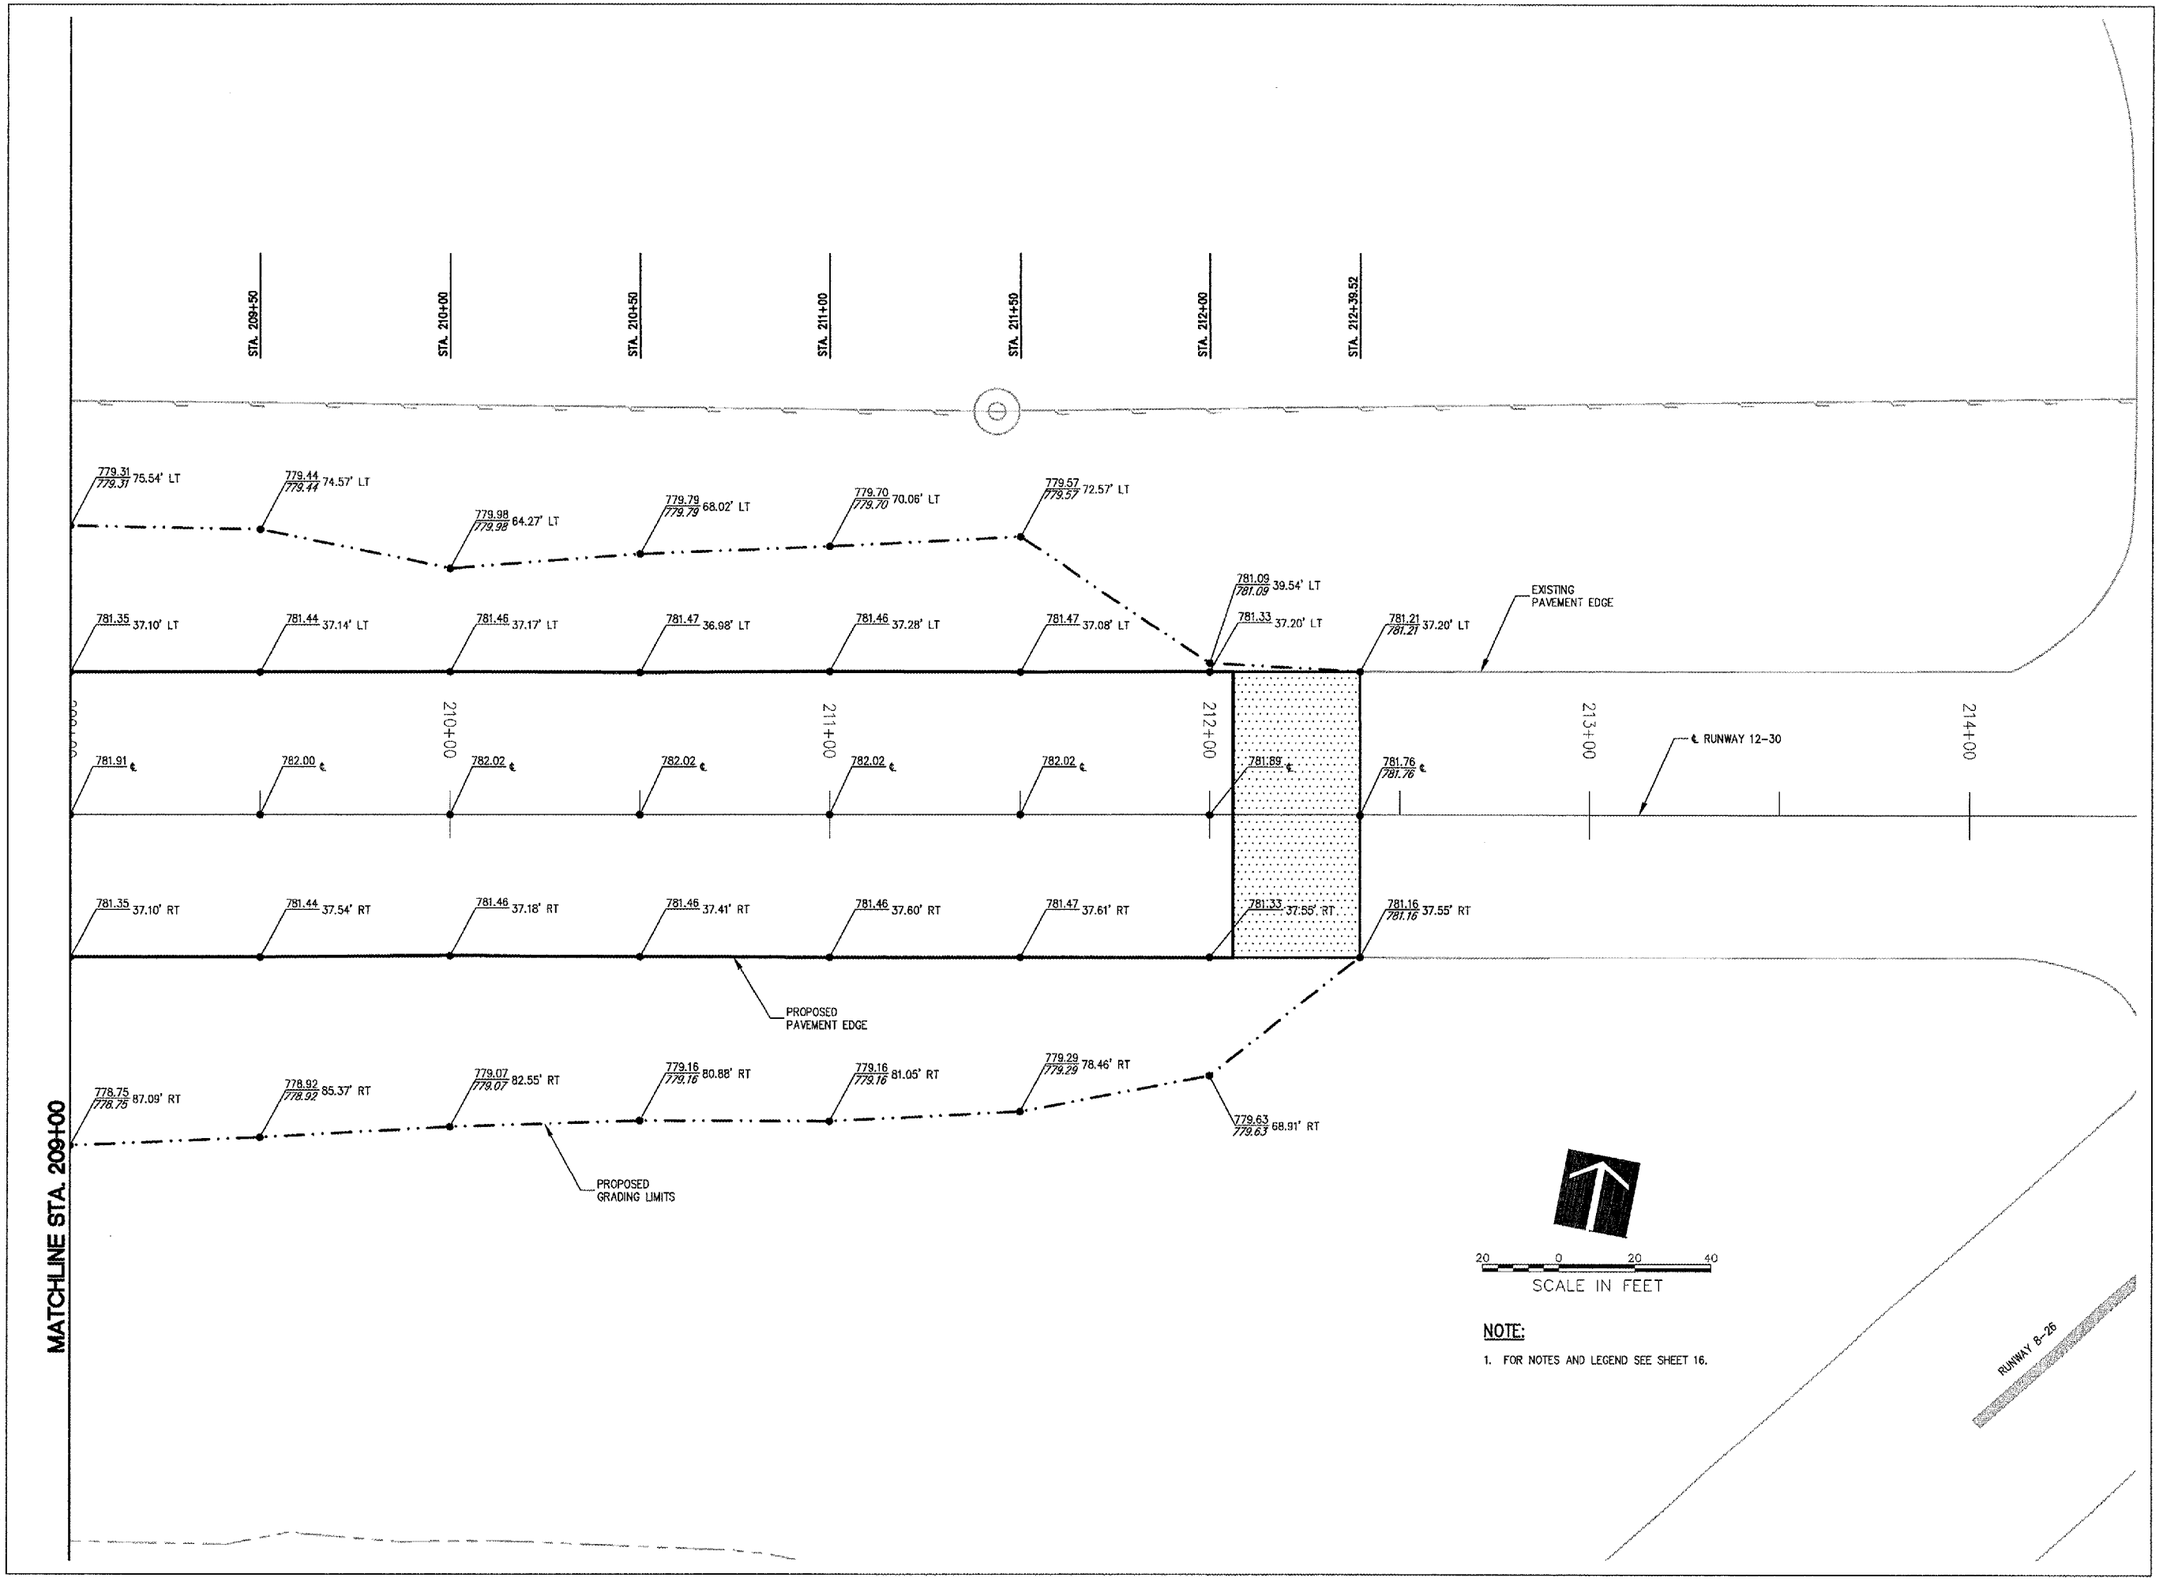

NOTE:

1. FOR NOTES AND LEGEND SEE SHEET 16.

D1023

HANSON

HANSON PROFESSIONAL SERVICES INC.

815 Commerce Drive Suite 200
Oak Brook, Illinois 60523
Telephone: 630.990.3800
Fax: 630.990.3801

City of Dixon

CITY OF DIXON, ILLINOIS

Post Office Box 386
Dixon, Illinois 61021
Telephone: 815.288.1485

DIXON MUNICIPAL AIRPORT
CHARLES R. WALGREEN FIELD

REPAIR AND OVERLAY
PORTIONS OF RUNWAY 12-30

AIP PROJECT NO. 3-17-0036-B10
IDA PROJECT NO. C73-3686

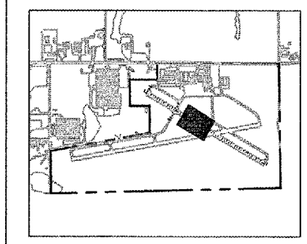

No.	Drawing Issue Description	Date	By

Date

APRIL 20, 2007

Sheet Title

STAKING PLAN
RUNWAY 12-30
STA 209+00 THRU
STA 212+39.52

843-06B8013
Project Number

LDH 11/01/06
Layout By Date

LDH 11/01/06
Designed By Date

RMH 04/20/07
Reviewed By Date

LDH ---- ----
Drawn By

18
Sheet No.

I:\06JOBS\06843\06B8013\DRAWINGS\SHEETS\18-STAKING PLAN 200.DWG MAY 14, 2007 2:16PM LDH