EF004

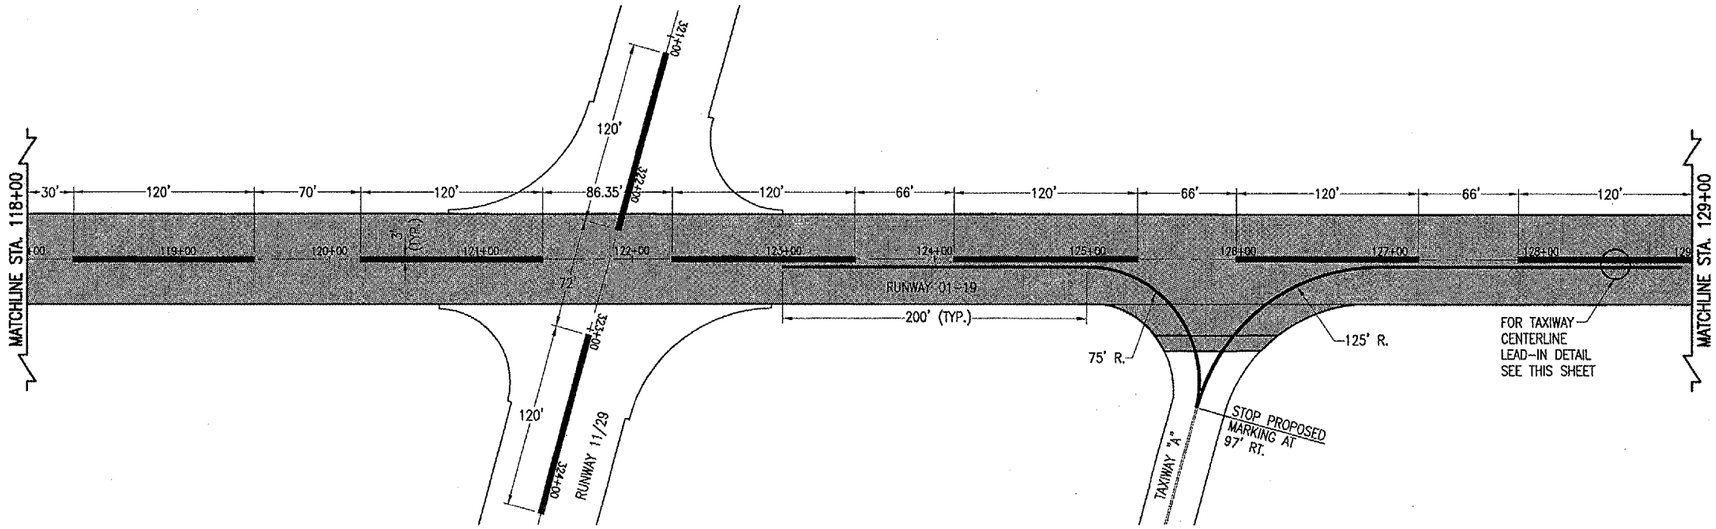

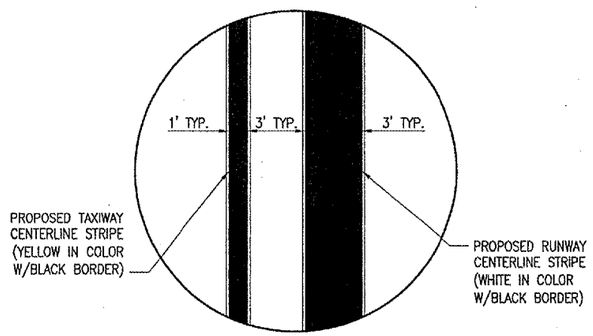

TAXIWAY CENTERLINE LEAD-IN DETAIL
"NOT TO SCALE"

LEGEND

- EXISTING PAVEMENT
- PROPOSED PAVEMENT
- EXISTING MARKING
- PROPOSED MARKING w/BLACK BORDER

0' 25' 50' 100'
FULL SIZE SCALE: 1"= 50'
HALF SIZE SCALE: 1"= 100'

DATE	REVISION	BY

EFFINGHAM COUNTY
MEMORIAL AIRPORT
EFFINGHAM, ILLINOIS

IL. PROJ.: 1H2-3688 A.I.P. PROJ.: 3-17-0040-B10

HEI Project No. 804-07RWY-0800
Filename R-151MRK.DWG
Scale 1"= 50'
Date 02/15/07

LAYOUT	KDM	02/15/07
DRAWN	BAK	02/15/07
REVIEWED	CAH	04/23/07

HANSON
Hanson Professional Services Inc.
1525 South Sixth Street
Springfield, Illinois 62703-2886
Offices Nationwide

RECONSTRUCT RUNWAY 1-19

PROPOSED MARKING PLAN
FOR RUNWAY 1-19
STA. 118+00 TO STA. 129+00

21
21 of 32 sheets

APR 27, 2007 8:25 AM BAK
I:\AIRPORTS\EFFINGHAM\804-07RWY\AIRPORT\SHEETS\R-151MRK.DWG - Sta. 118+00 to Sta. 129+00