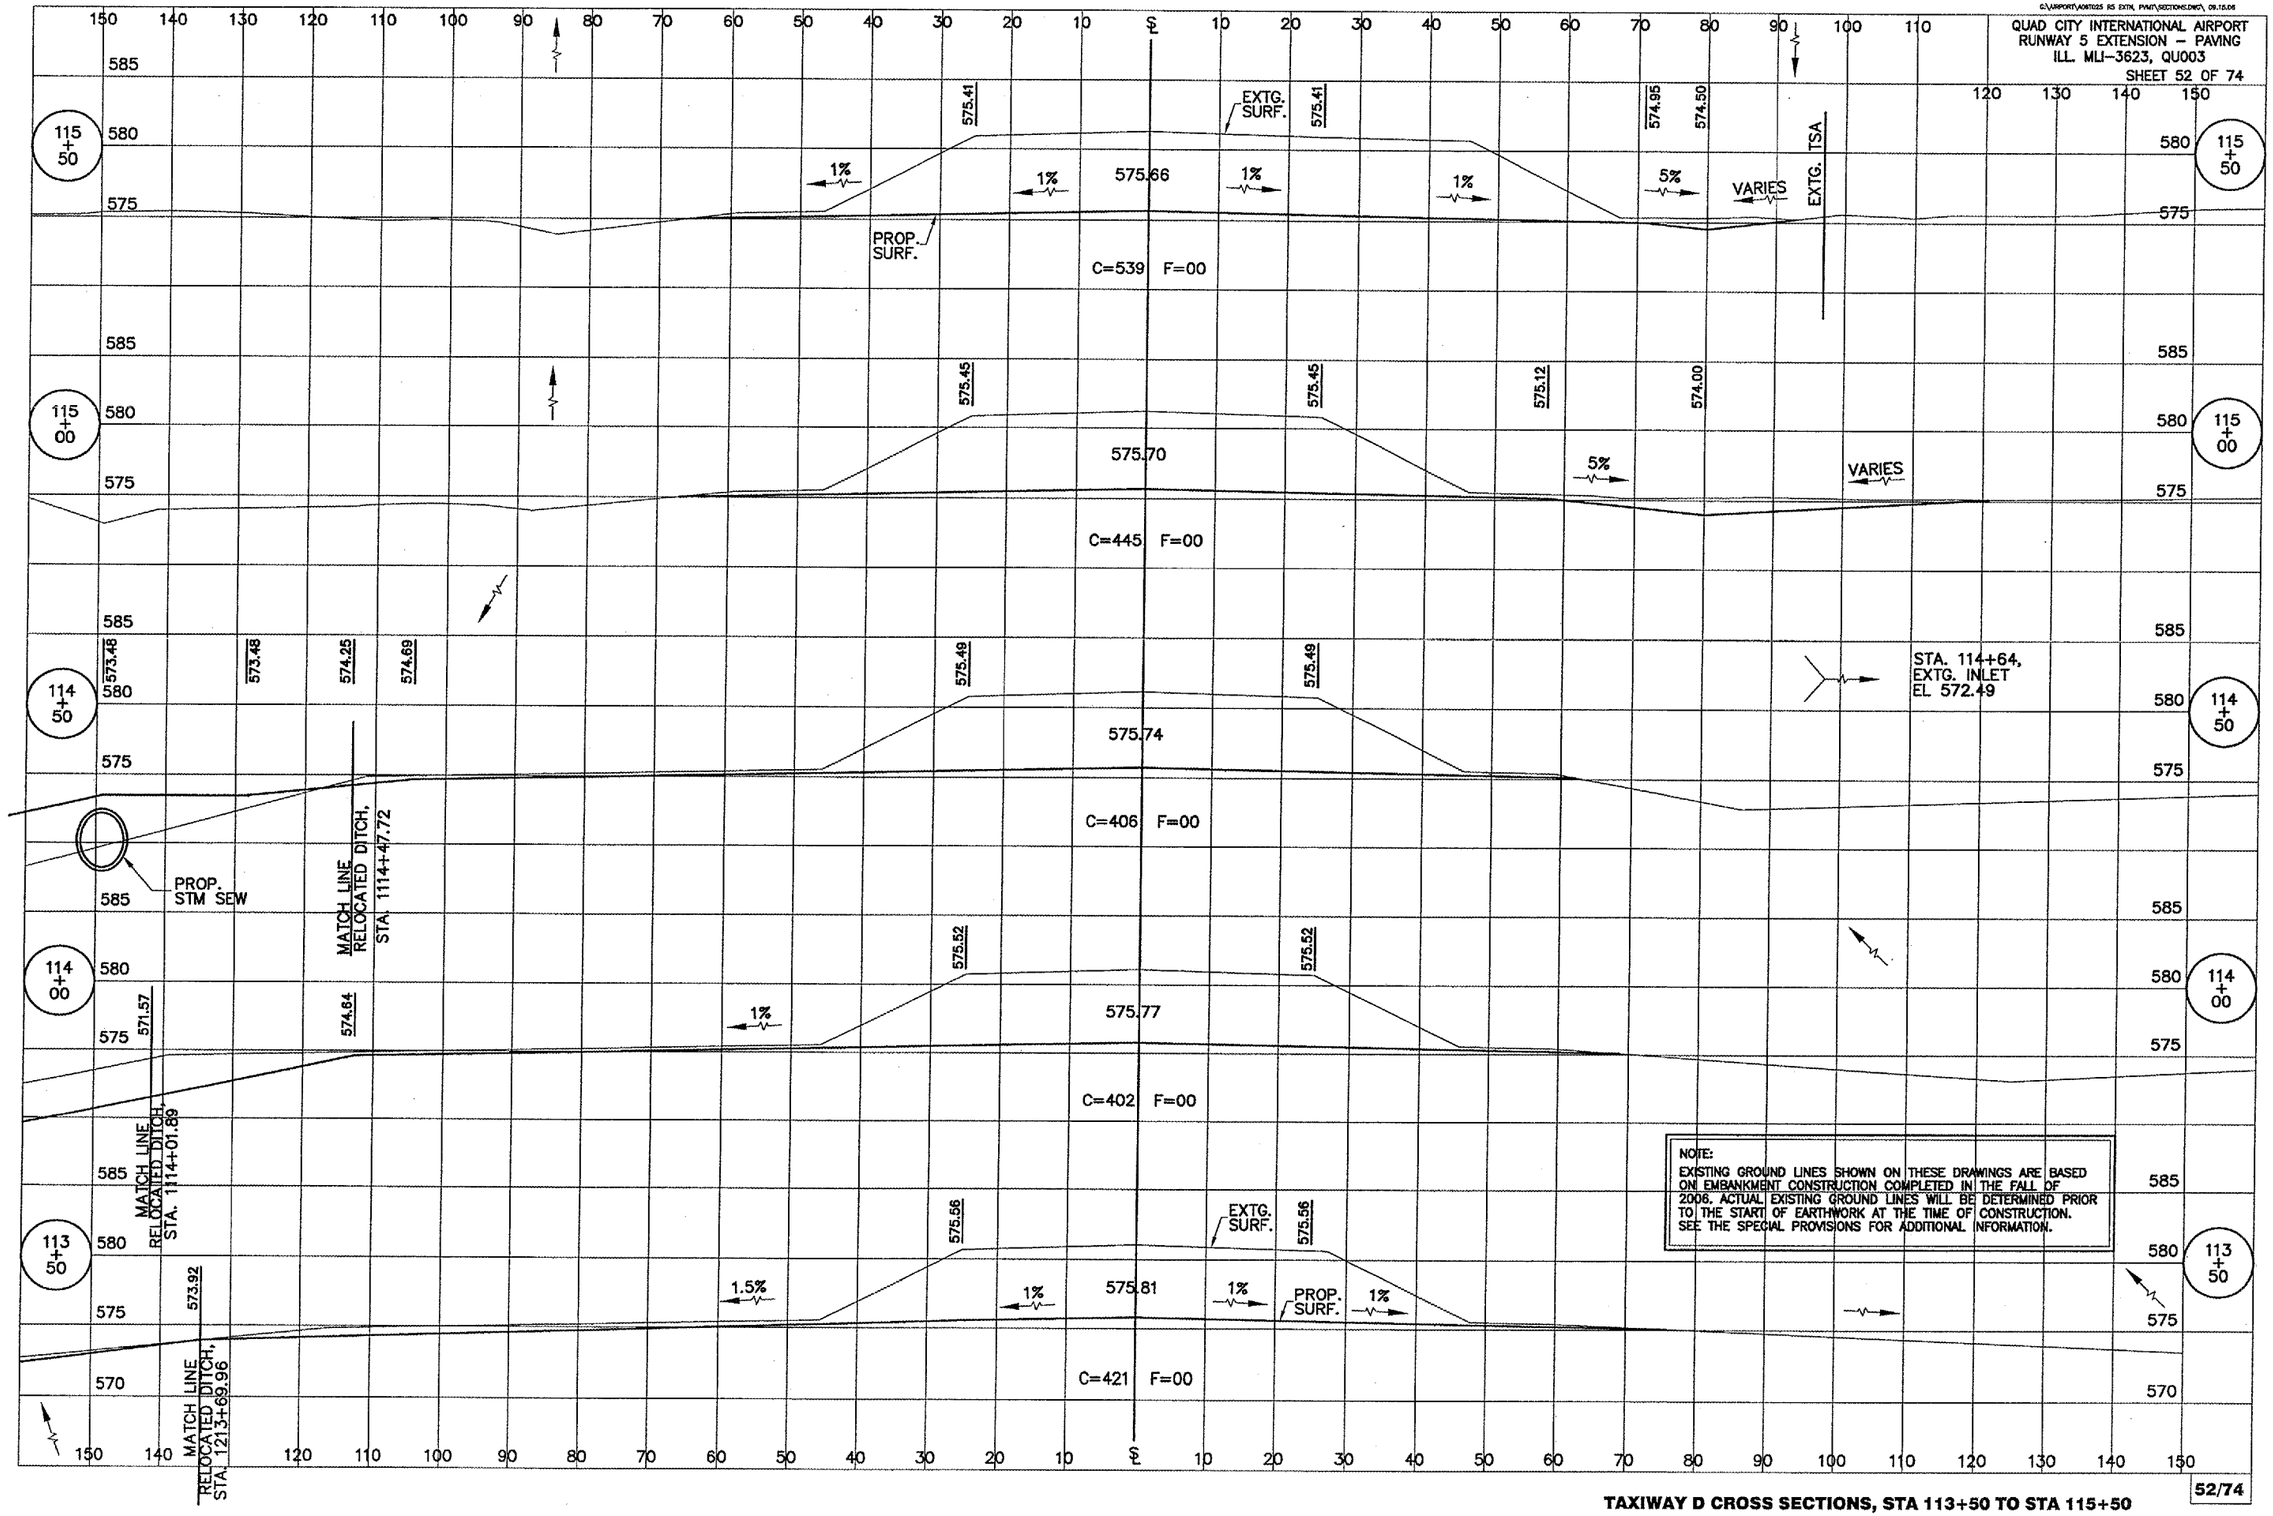

TAXIWAY D CROSS SECTIONS, STA 113+50 TO STA 115+50

:\Airport\A06T025 R5 EXTN, PVMT\Sections.dwg, 5/8/2007 9:24:22 AM,
ffm